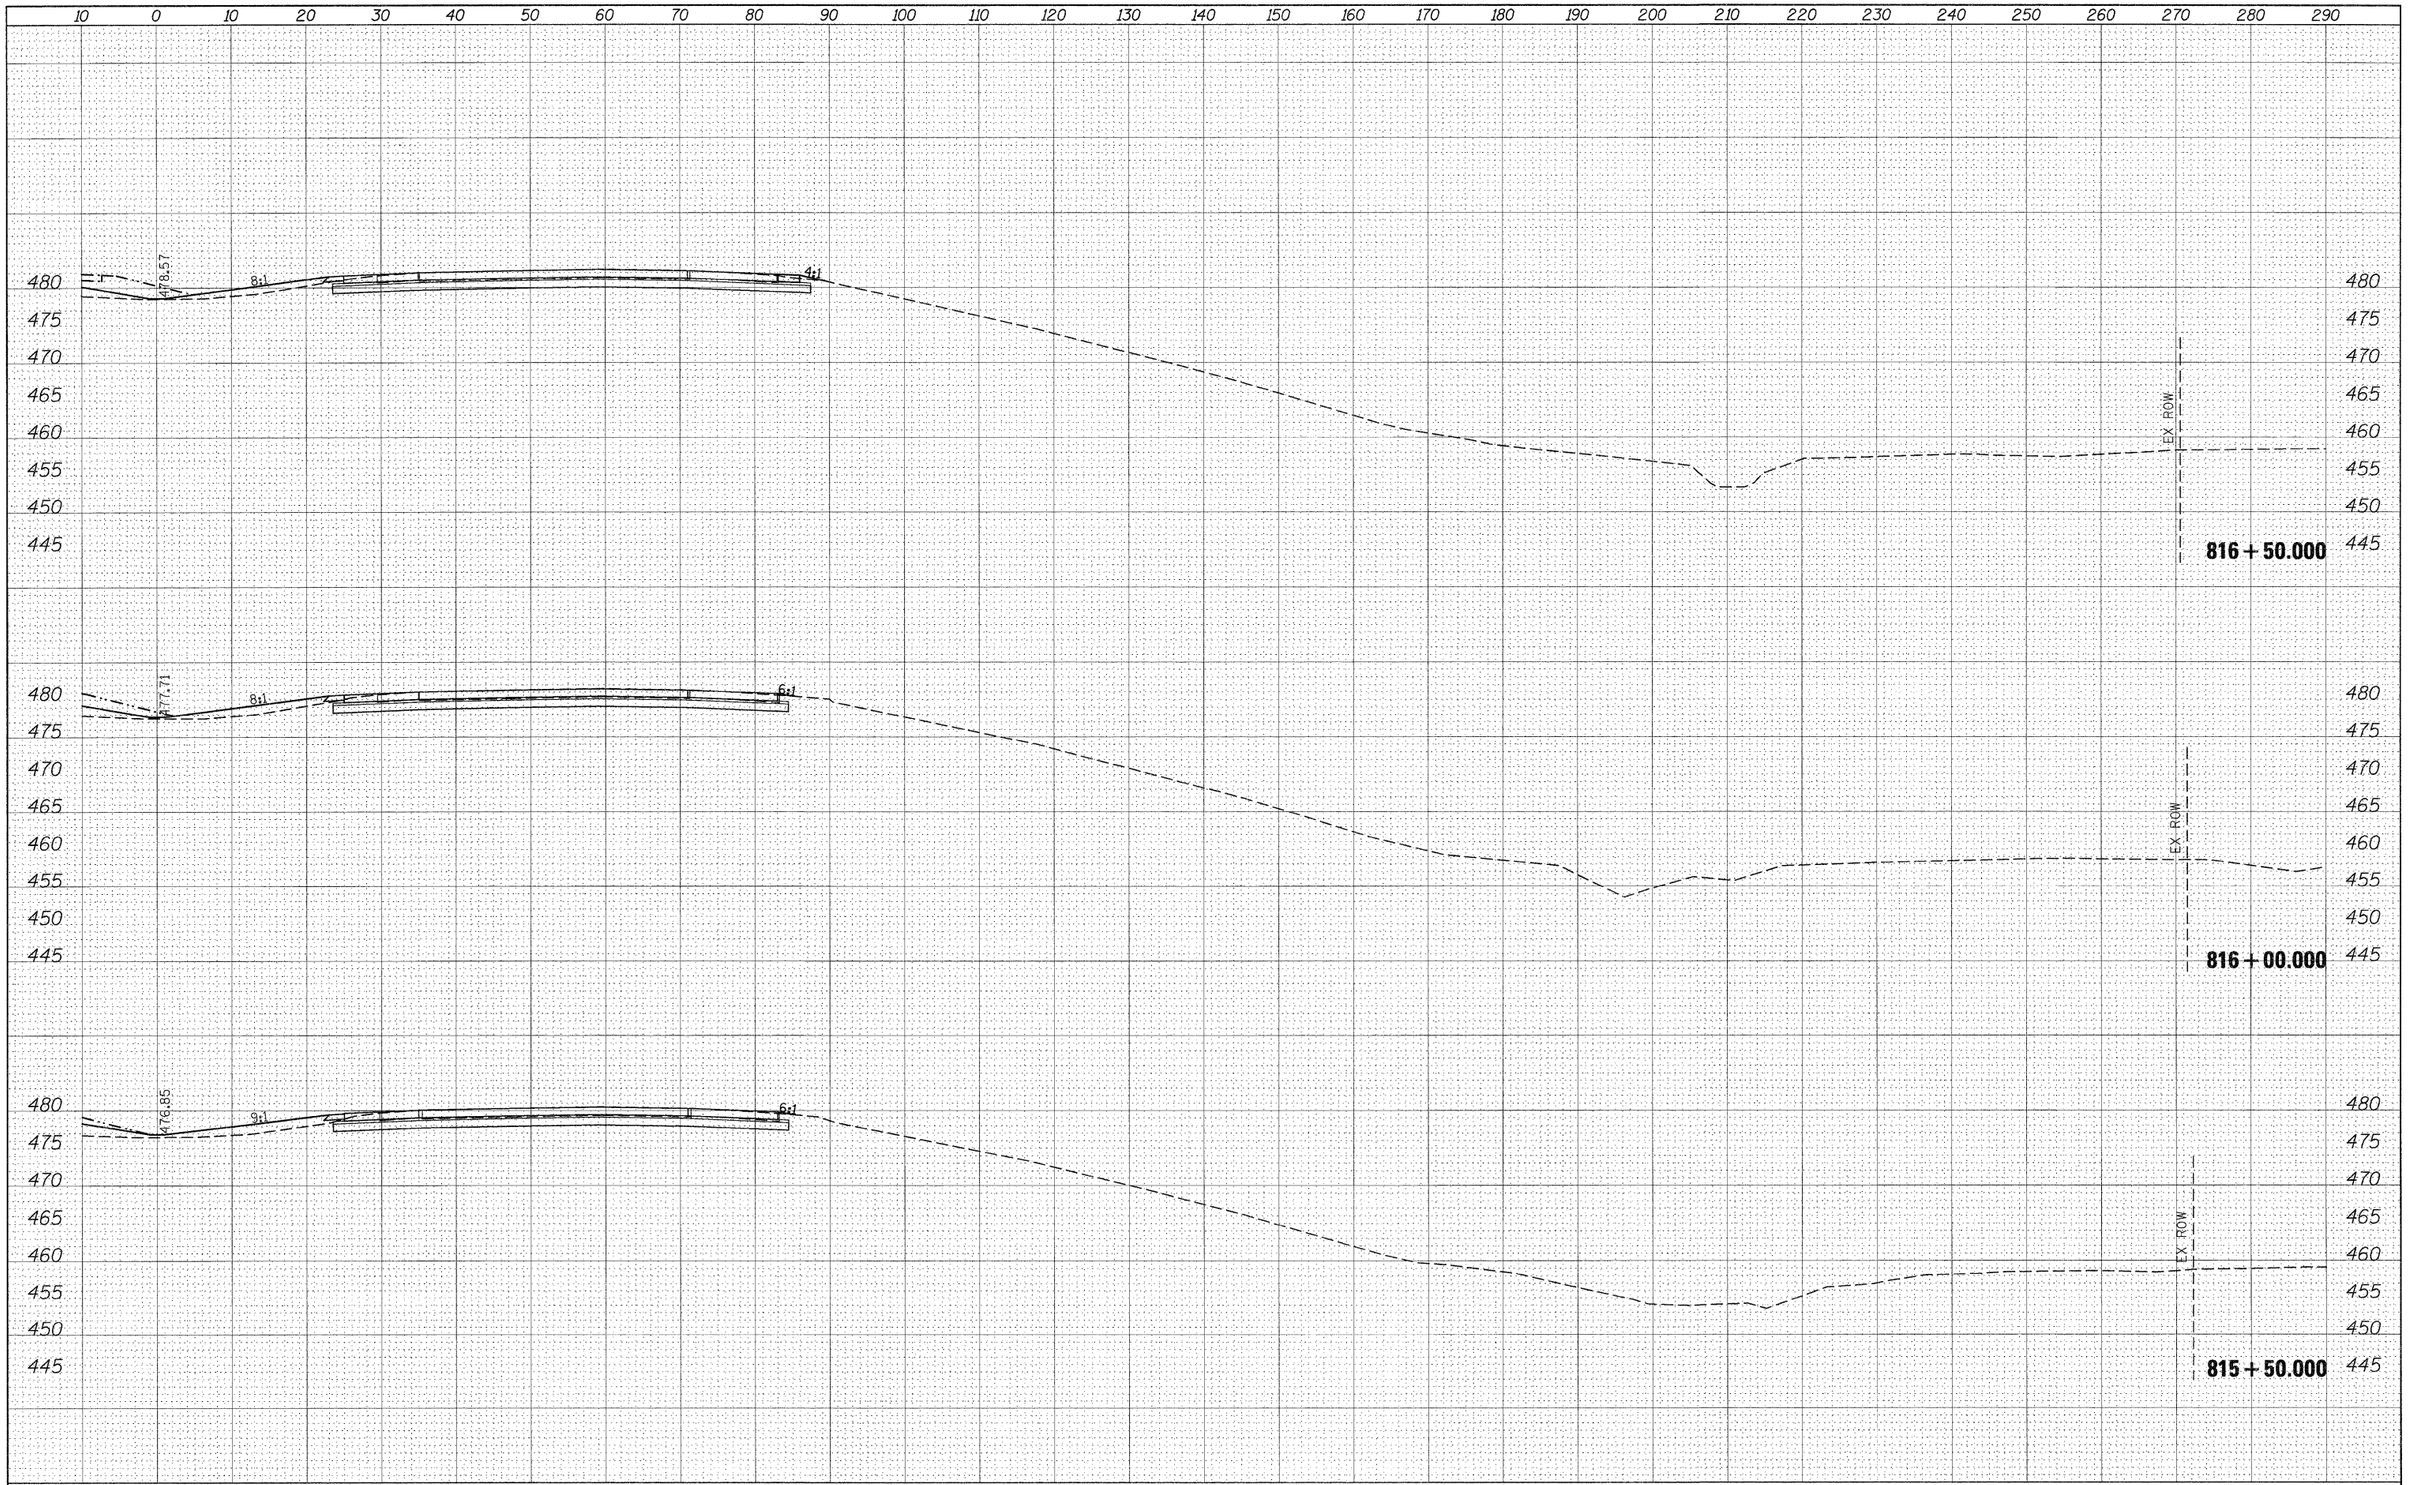

DATE	BY	NO.	NOTE BOOK	AREAS	TEMPLATE	PLOTTED	SURVEYED	FINAL SURVEY
				AREAS CHECKED				

DATE	BY	NO.	NOTE BOOK	AREAS	TEMPLATE	PLOTTED	SURVEYED	ORIGINAL SURVEY
				AREAS CHECKED				

FILE NAME = c:\pw_work\pwidot\colemm\d0169788\78172-sht-xs-157.dgn	USER NAME = colemm	DESIGNED -	REVISED -
		DRAWN -	REVISED -
	PLOT SCALE = 10.0000 ' / IN.	CHECKED -	REVISED -
	PLOT DATE = 2/23/2011	DATE -	REVISED -

STATE OF ILLINOIS
DEPARTMENT OF TRANSPORTATION

CROSS SECTION SHEETS
I-57/64 NB LANES

SCALE: | SHEET NO. OF SHEETS | STA. 815+50.000 TO STA. 816+50.000

F.A.I. RTE.	SECTION	COUNTY	TOTAL SHEETS	SHEET NO.
57	*	Jefferson	422	390
		CONTRACT NO. 78172		
	ILLINOIS	FED. AID PROJECT		

(41-2-1,41-3,41-3-1)R-1