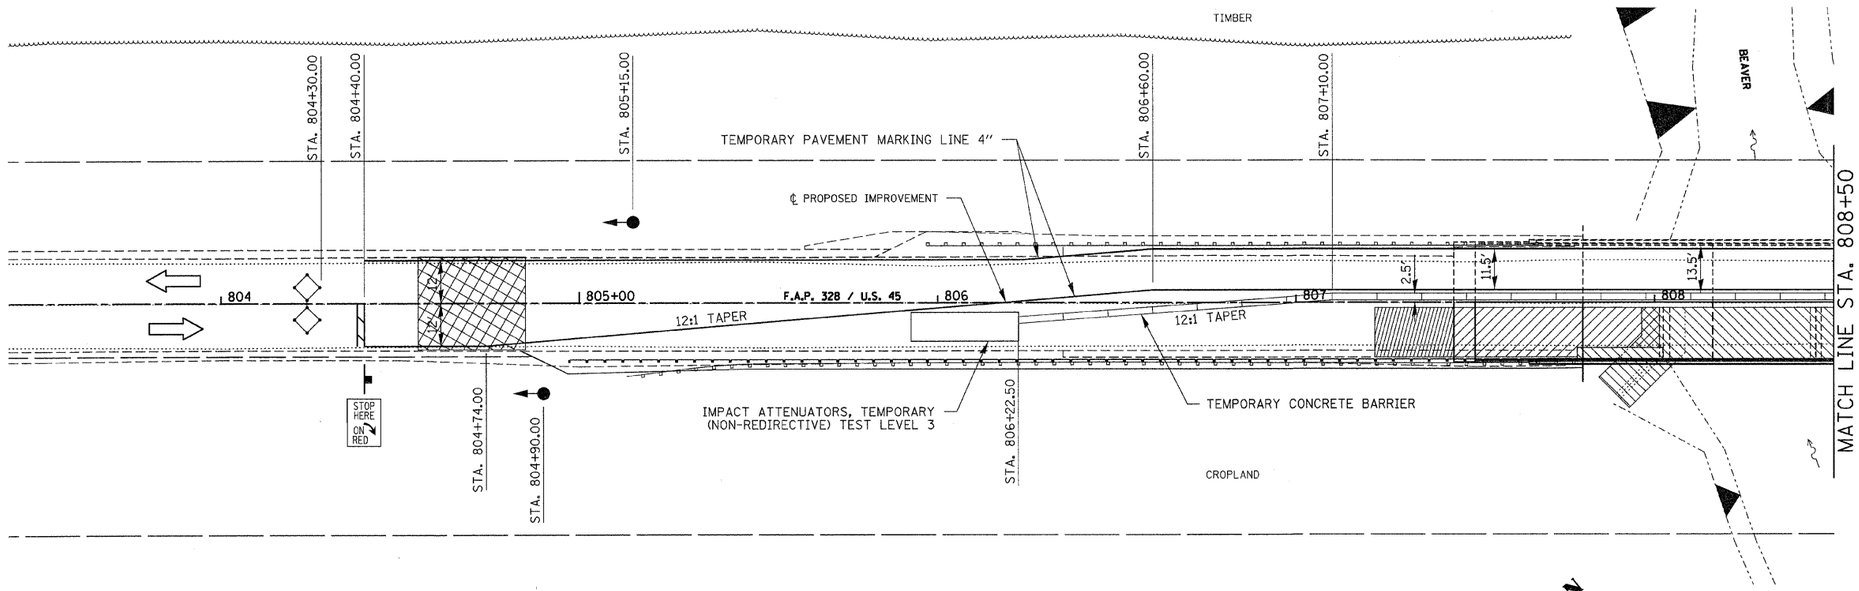

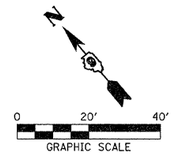

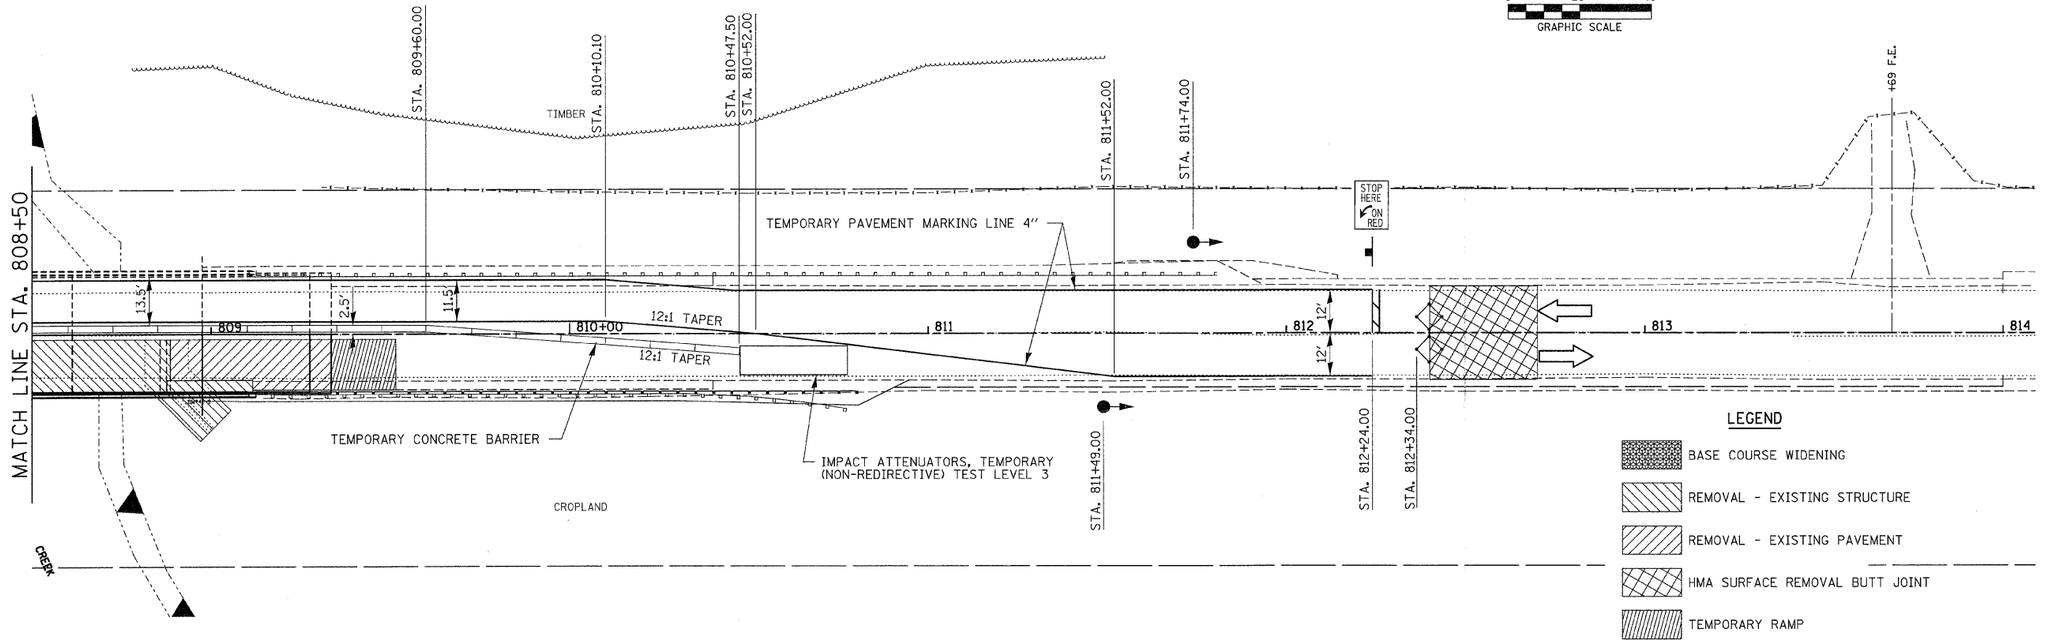

FILE NAME = 092116-sht-stages.dgn	USER NAME =	DESIGNED - L.F.S.	REVISED -
		DRAWN - TWK	REVISED -
	PLOT SCALE =	CHECKED - J.W.F.	REVISED -
	PLOT DATE = 1/5/2011	DATE - 09/14/10	REVISED -

STATE OF ILLINOIS
DEPARTMENT OF TRANSPORTATION

HAMPTON, LENZINI & RENWICK, INC.
CIVIL & STRUCTURAL ENGINEERS
LAND SURVEYORS

SCALE: | SHEET NO. OF SHEETS | STA. TO STA.

STAGE 2 CONSTRUCTION
U.S. ROUTE 45

F.A.P.	SECTION	COUNTY	TOTAL SHEETS	SHEET NO.
328	105B-2	WHITE	55	13
		CONTRACT NO. 78188		
FED. ROAD DIST. NO.	ILLINOIS	FED. AID PROJECT		