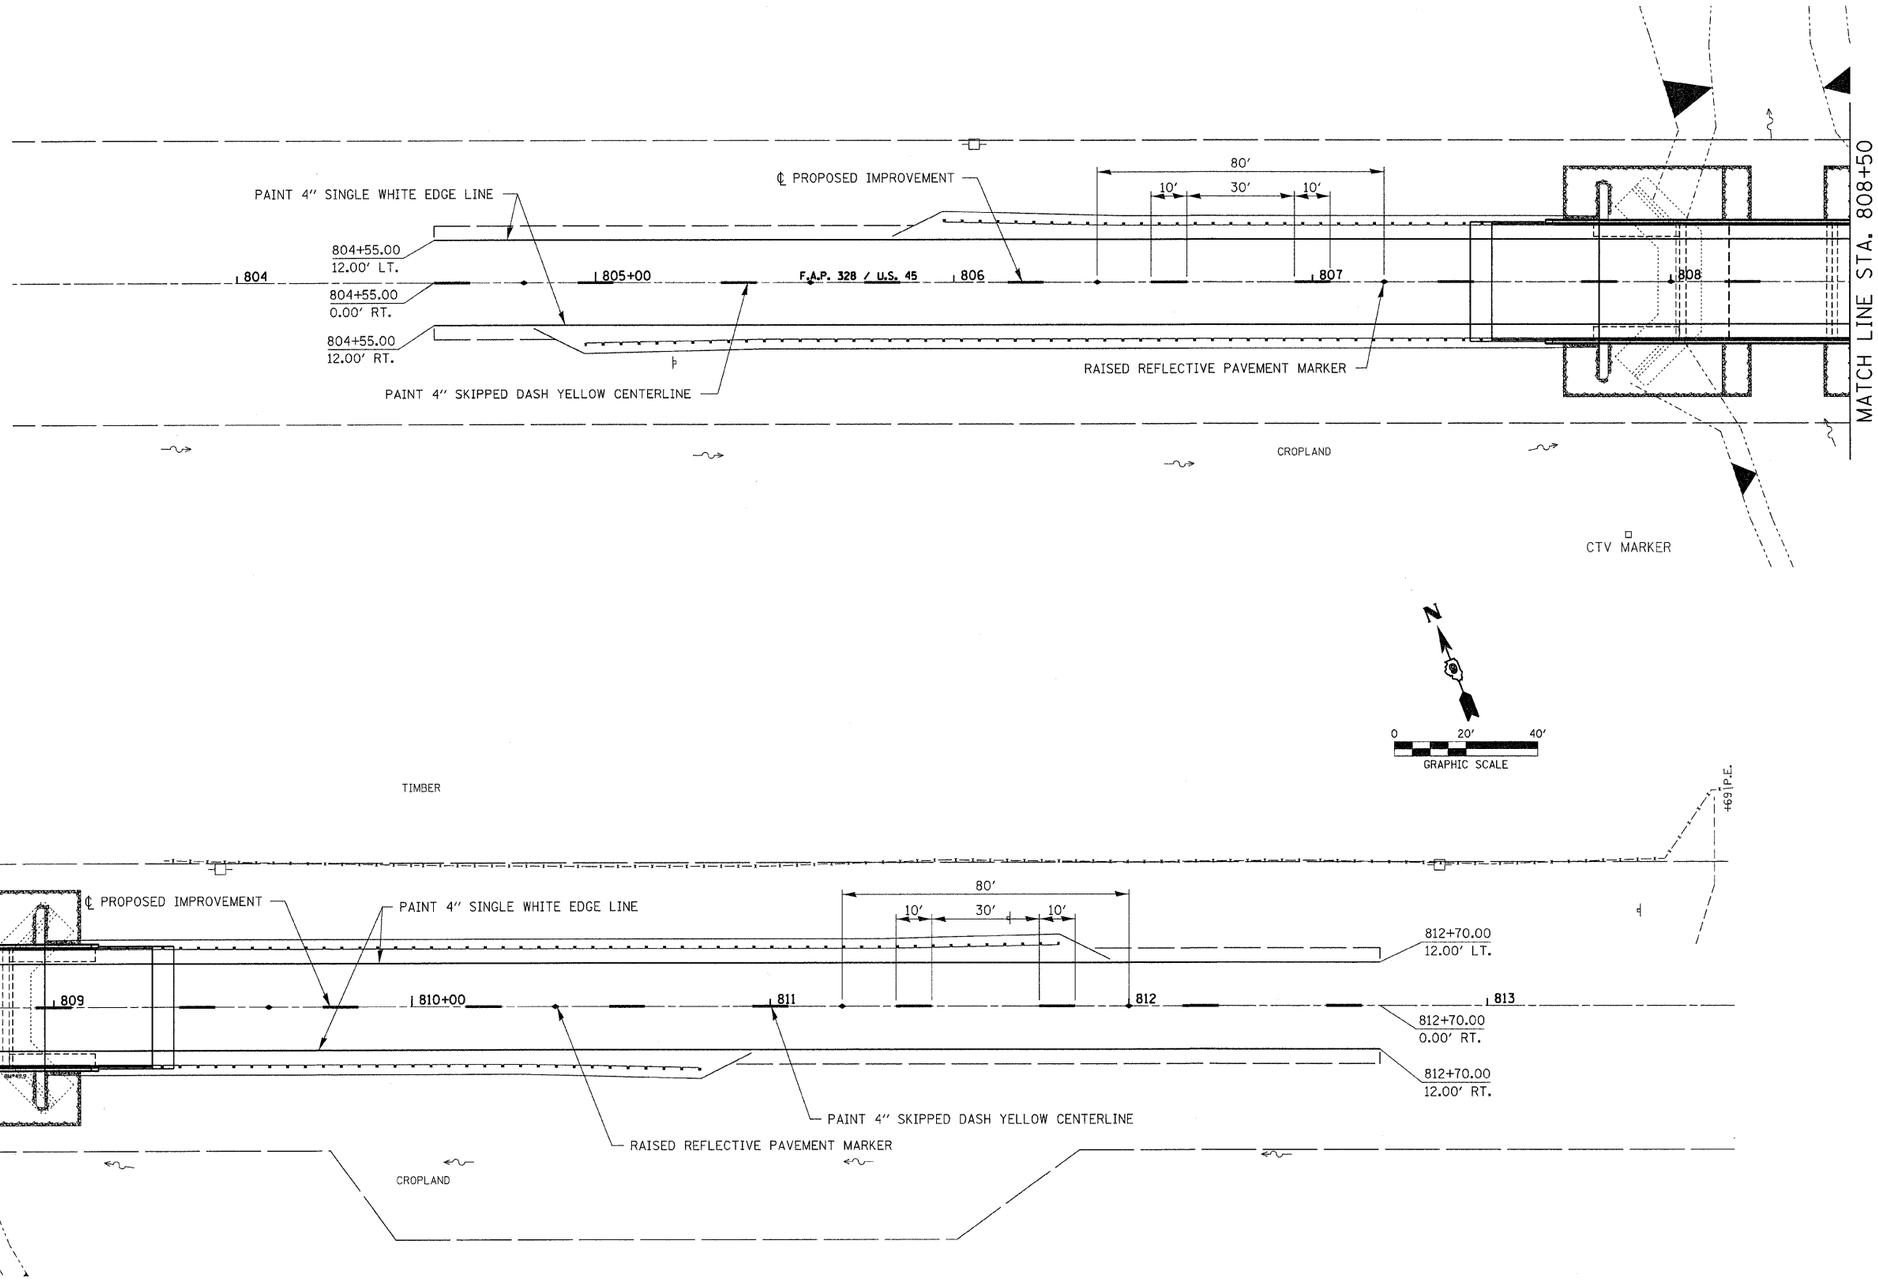

FILE NAME = Ø90116-sht-pvmtmrk.dgn	USER NAME =	DESIGNED - L.F.S.	REVISED -
		DRAWN - T.W.K.	REVISED -
	PLOT SCALE =	CHECKED - J.W.F.	REVISED -
	PLOT DATE = 1/5/2011	DATE - 09/14/10	REVISED -

STATE OF ILLINOIS
DEPARTMENT OF TRANSPORTATION

HLR

SCALE: 1:20

PAVEMENT MARKING PLAN
U.S. ROUTE 45

SHEET NO. OF SHEETS STA. TO STA.

F.A.P.	SECTION	COUNTY	TOTAL SHEETS	SHEET NO.
328	105B-2	WHITE	55	15
		CONTRACT NO. 78188		
FED. ROAD DIST. NO.	ILLINOIS	FED. AID PROJECT		