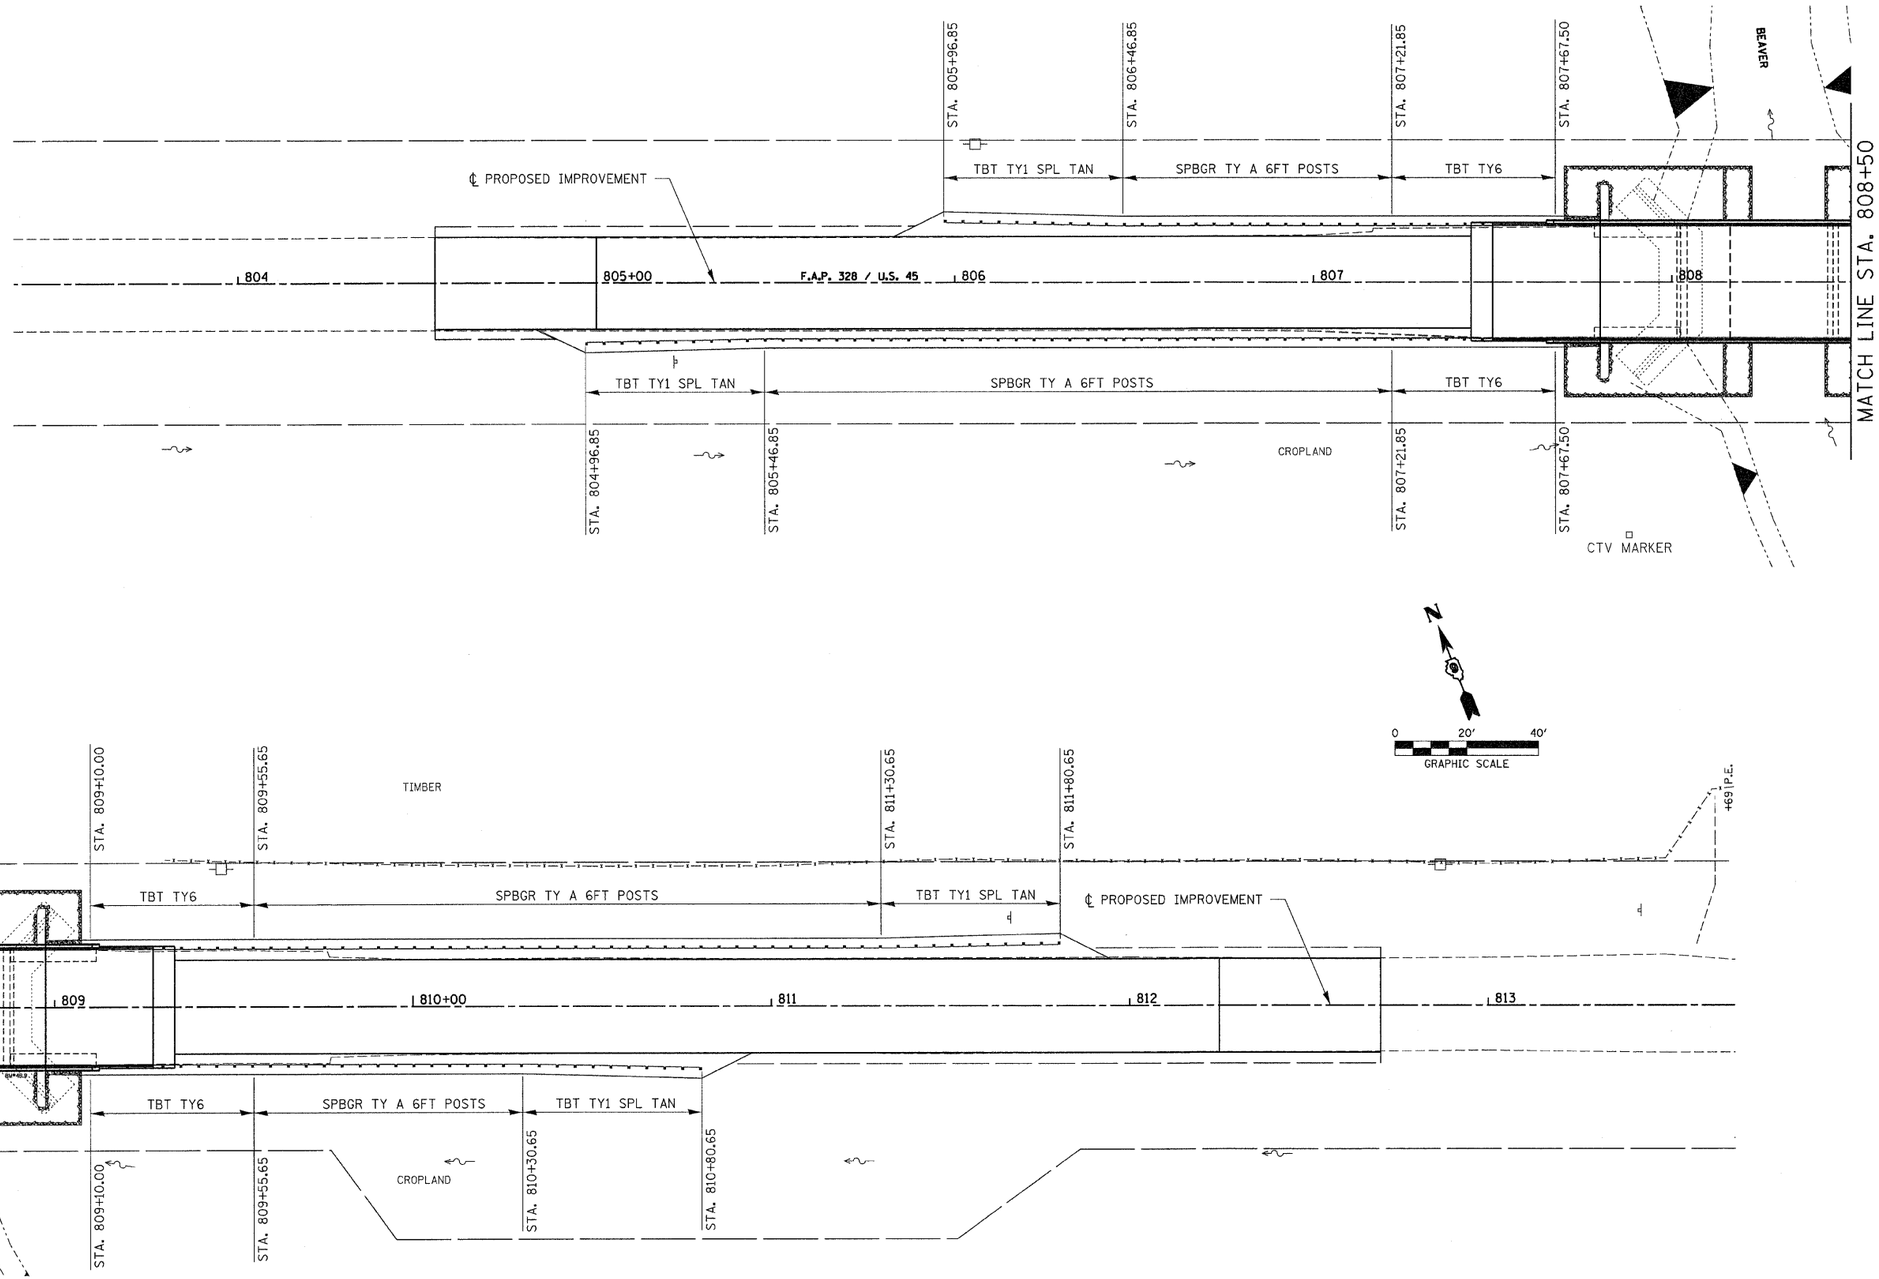

FILE NAME = 092116-sht-guard-rail.dgn	USER NAME =	DESIGNED - L.F.S.	REVISED -	STATE OF ILLINOIS DEPARTMENT OF TRANSPORTATION	HLR	GUARDRAIL LAYOUT U.S. ROUTE 45	
		DRAWN - T.W.K.	REVISED -				
	PLOT SCALE =	CHECKED - J.W.F.	REVISED -		SCALE: 1:20	SHEET NO. OF SHEETS STA. TO STA.	
	PLOT DATE = 1/5/2011	DATE - 09/14/10	REVISED -				

F.A.P.	SECTION	COUNTY	TOTAL SHEETS	SHEET NO.
328	105B-2	WHITE	55	17
		CONTRACT NO. 78188		
FED. ROAD DIST. NO.	ILLINOIS	FED. AID PROJECT		