FINAL SURVEY	SURVEYED	BY	DATE
NOTE BOOK	PLOTTED		
NO.	TEMPLATE		
	AREAS		
	AREAS CHECKED		

ORIGINAL SURVEY	SURVEYED	BY	DATE
NOTE BOOK	PLOTTED		
NO.	TEMPLATE		
	AREAS		
	AREAS CHECKED		

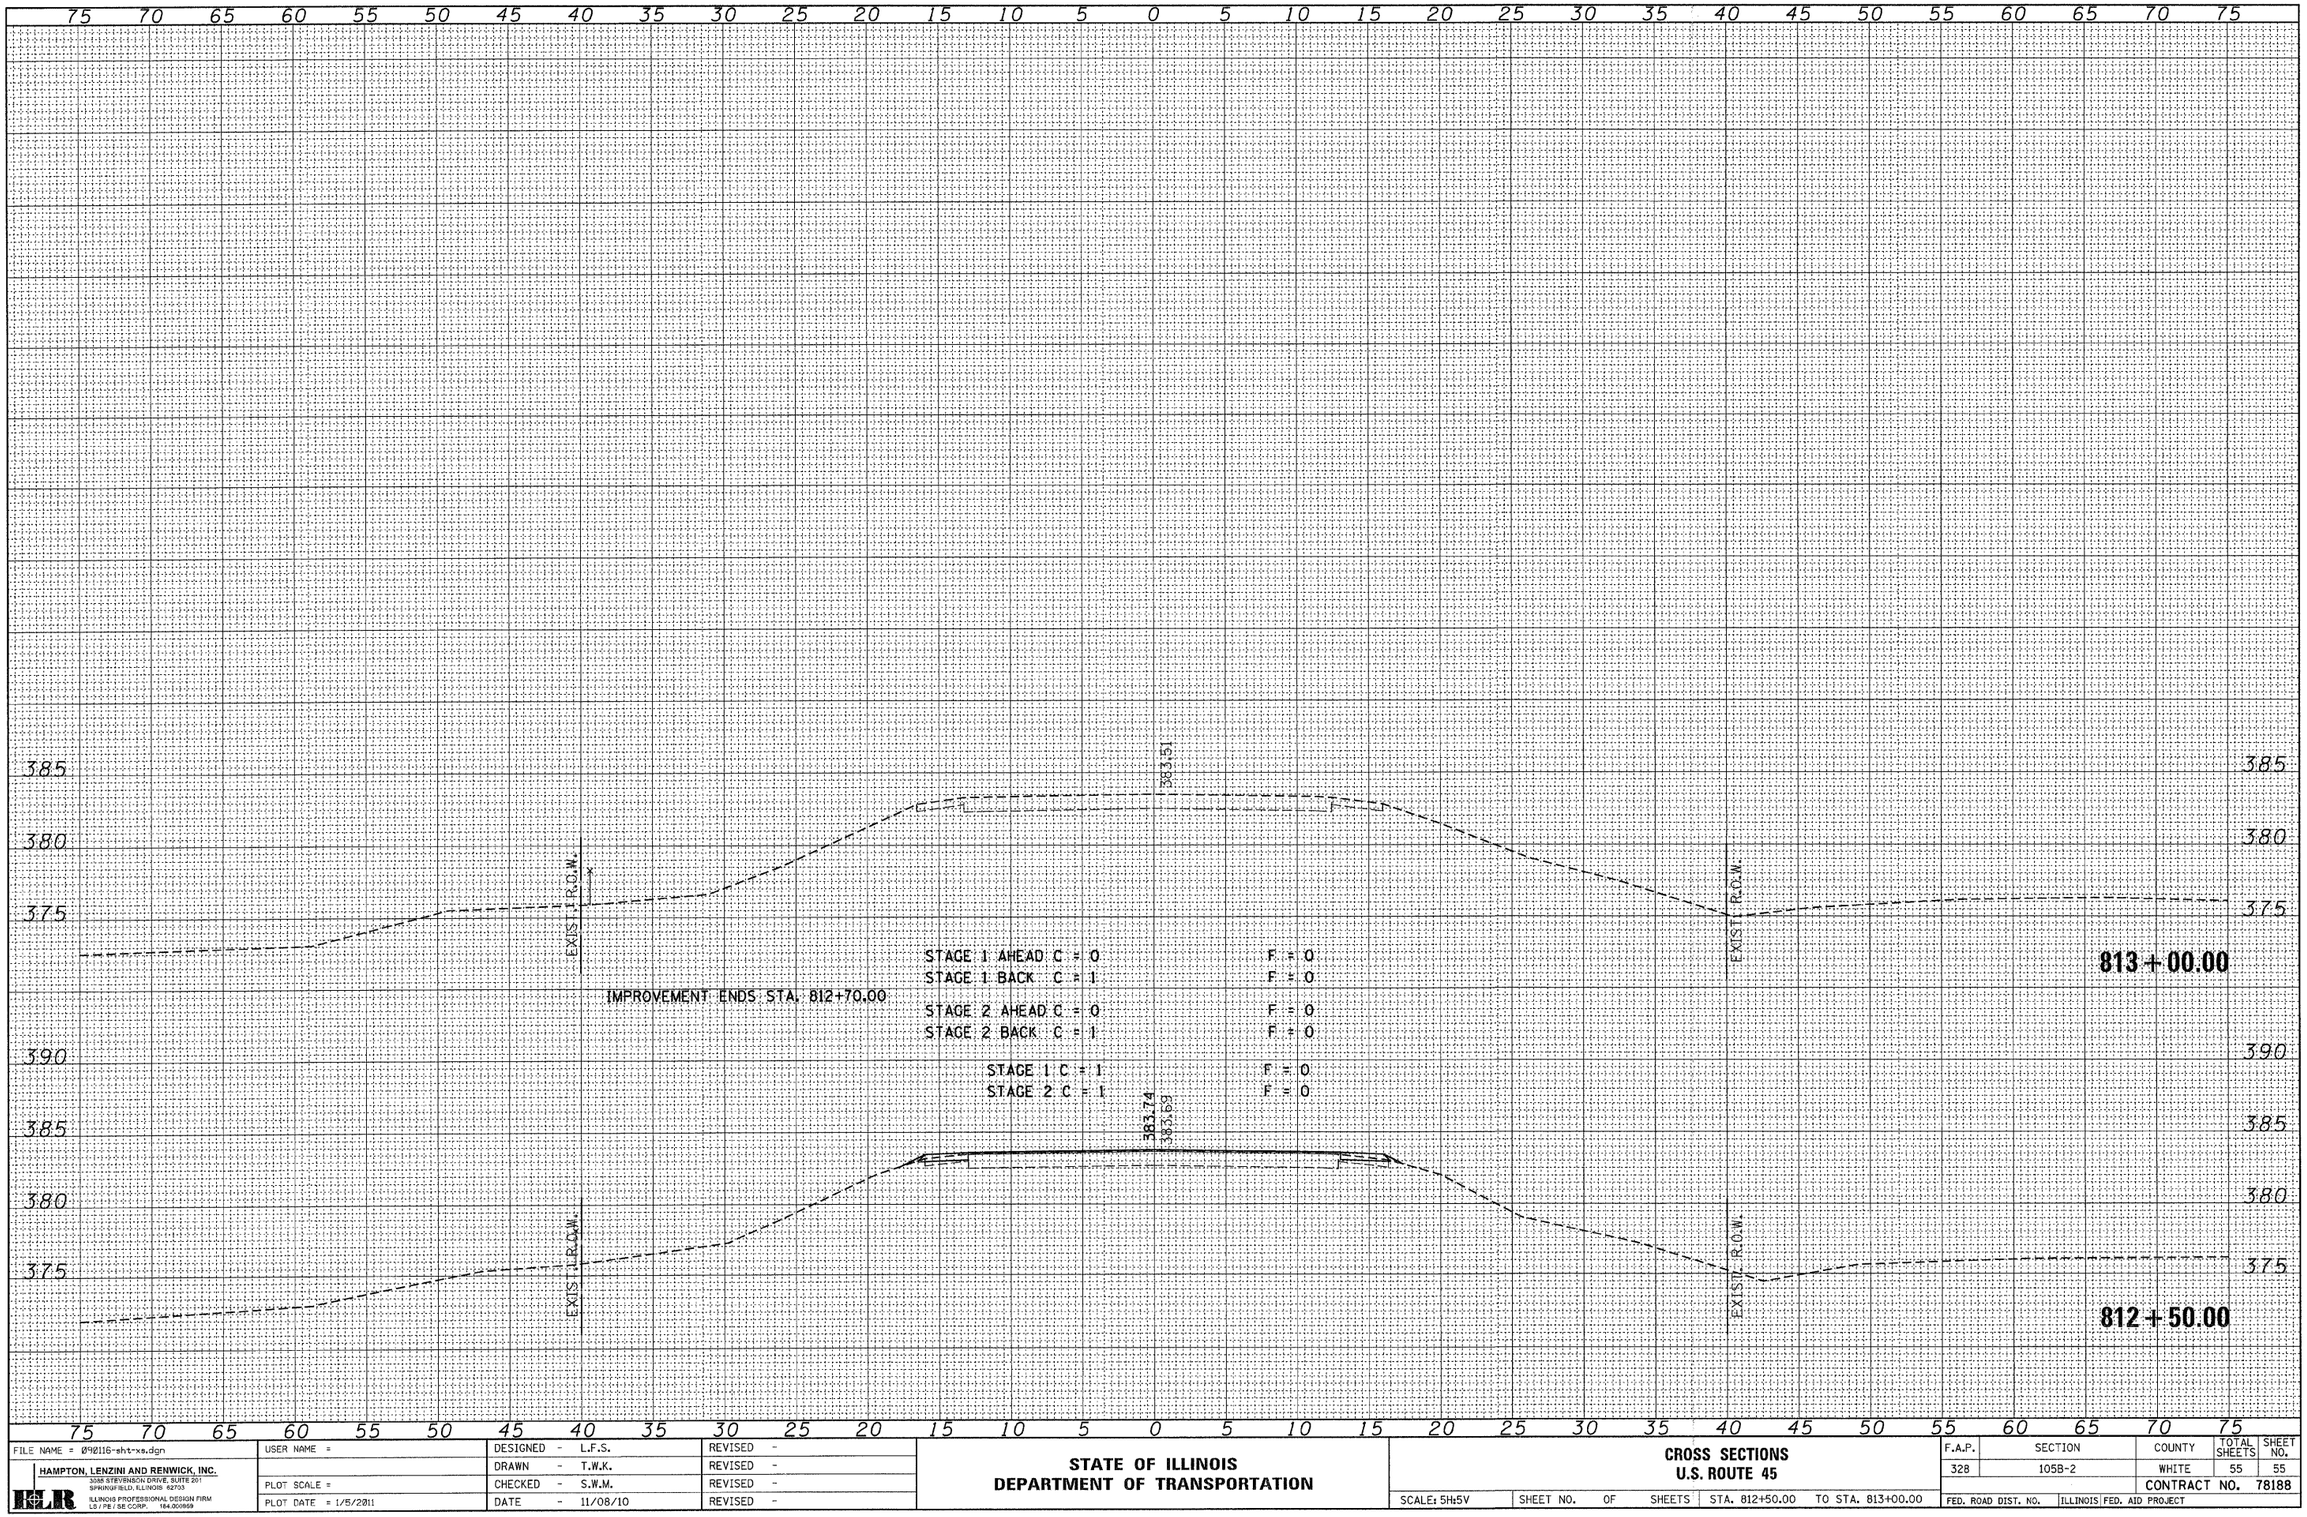

FILE NAME = 090116-sht-xs.dgn	USER NAME =	DESIGNED - L.F.S.	REVISED -
HAMPTON, LENZINI AND RENWICK, INC. 3058 STEVENSON DRIVE, SUITE 201 SPRINGFIELD, ILLINOIS 62703 ILLINOIS PROFESSIONAL DESIGN FIRM LD / PE / SE CORP. 184.000959		DRAWN - T.W.K.	REVISED -
	PLOT SCALE =	CHECKED - S.W.M.	REVISED -
	PLOT DATE = 1/5/2011	DATE - 11/08/10	REVISED -

STATE OF ILLINOIS
DEPARTMENT OF TRANSPORTATION

CROSS SECTIONS
U.S. ROUTE 45

SCALE: 5H:5V | SHEET NO. OF SHEETS | STA. 812+50.00 TO STA. 813+00.00

F.A.P.	SECTION	COUNTY	TOTAL SHEETS	SHEET NO.
328	105B-2	WHITE	55	55
		CONTRACT NO. 78188		
FED. ROAD DIST. NO.	ILLINOIS	FED. AID PROJECT		