85531

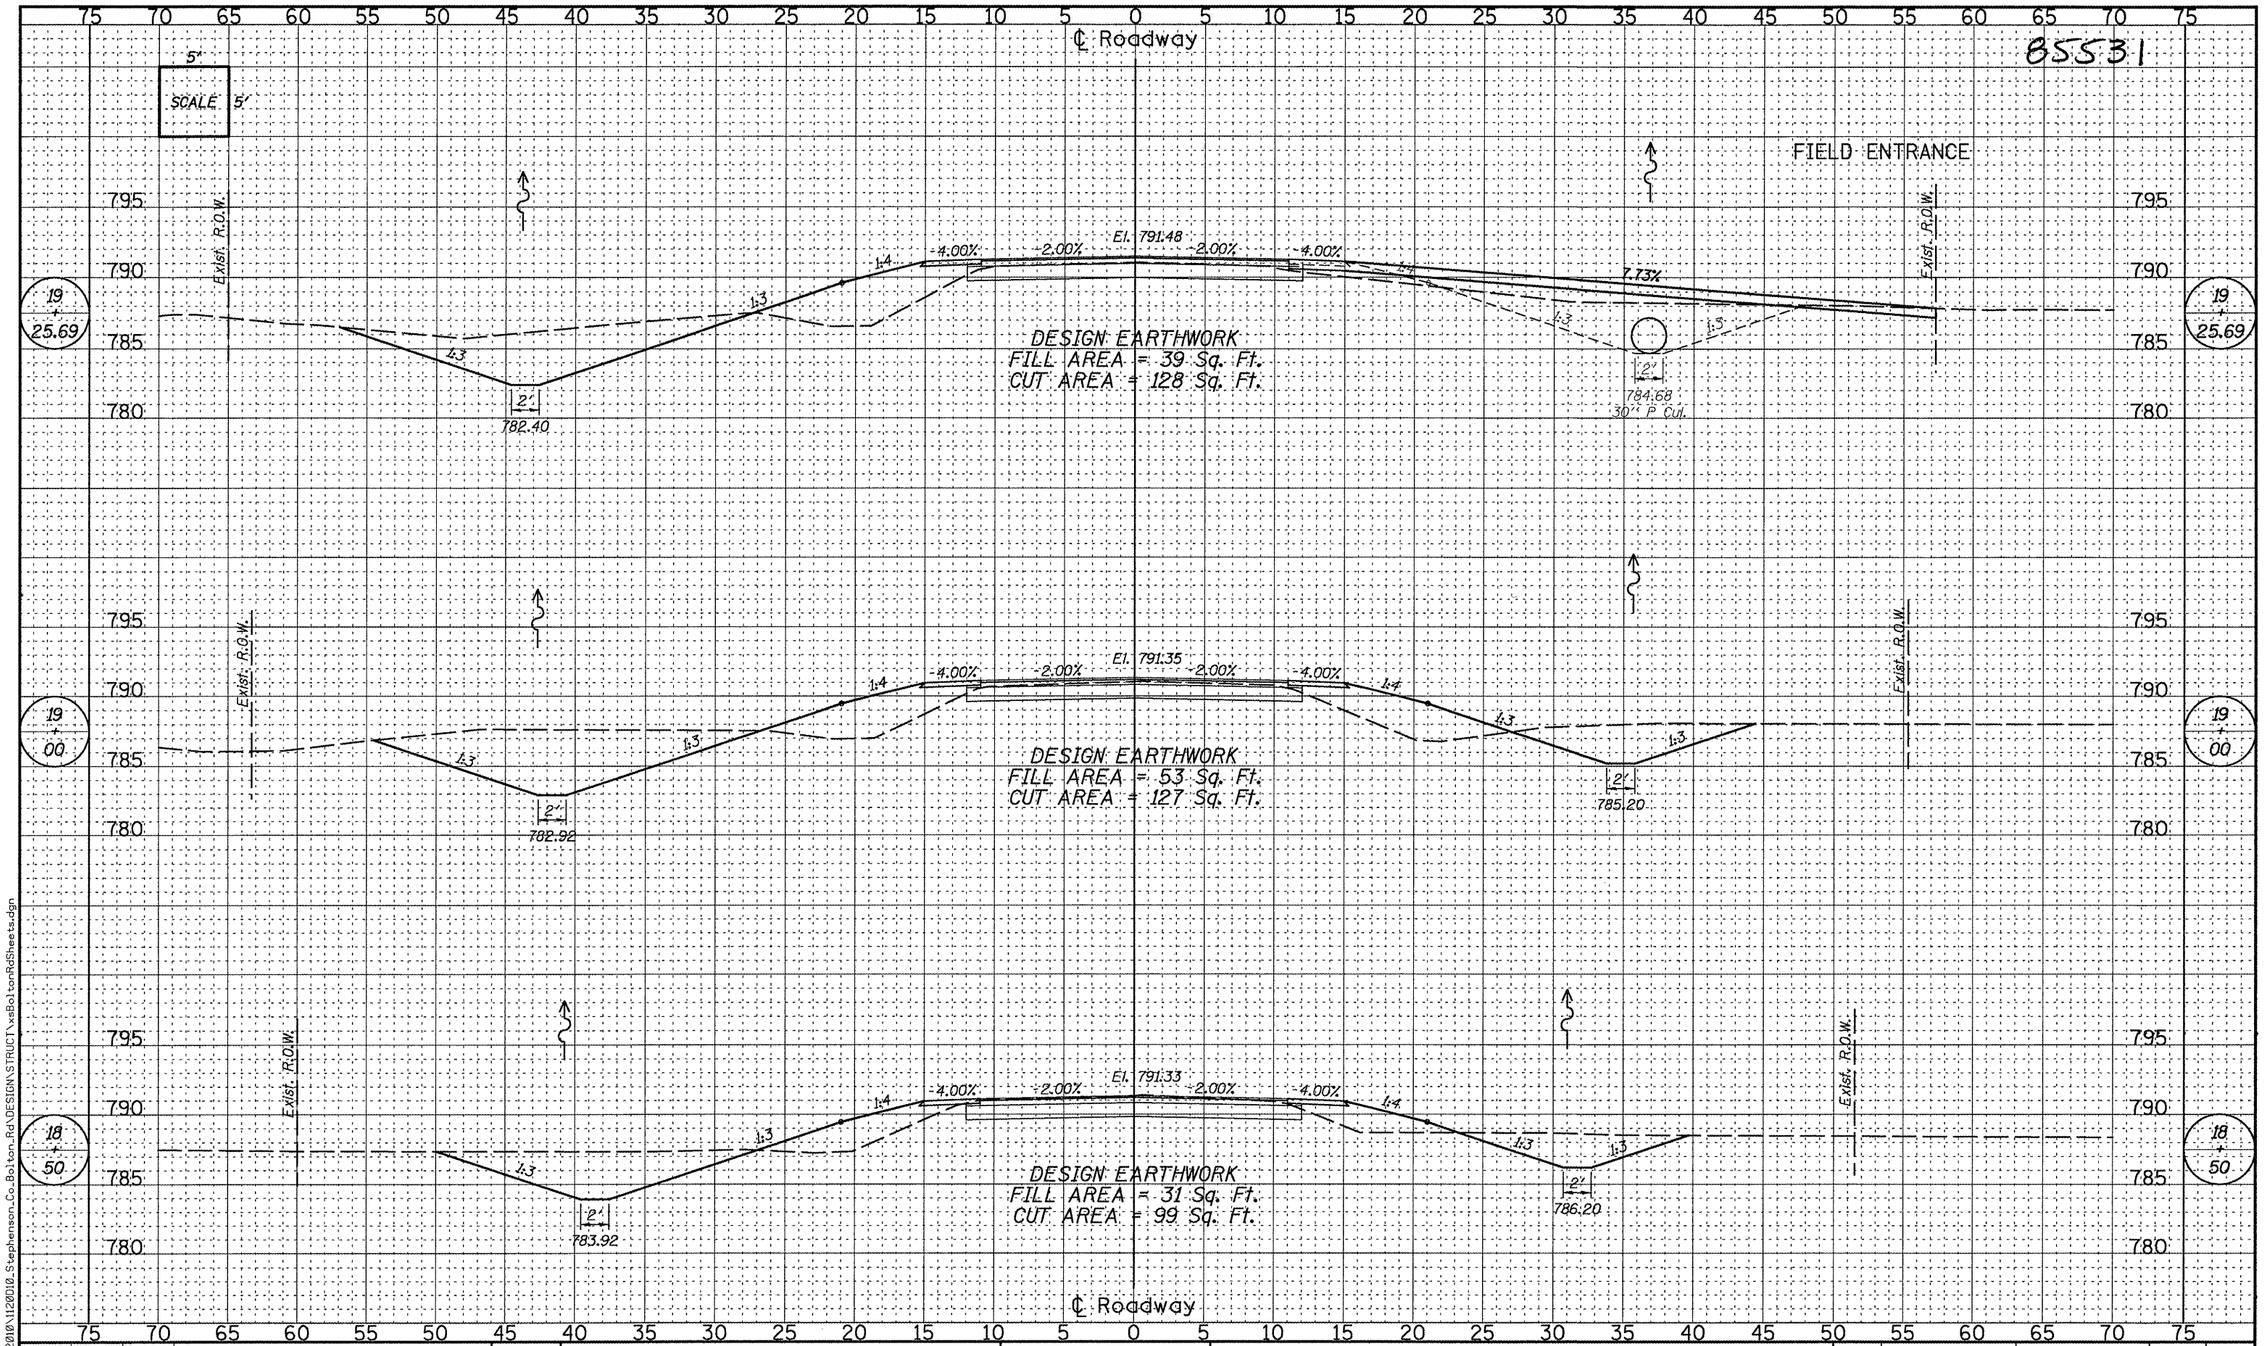

REV.	DATE	BY	REMARKS

DRAWN R.D.A.
CHECKED M.A.C.
APPROVED B.K.C.

STEPHENSON COUNTY
CULVERT REPLACEMENT
F.A.S. 78 (N. BOLTON ROAD) OVER PRESTON CREEK
2010

WILLETT, HOFMANN & ASSOCIATES, INC.
CONSULTING ENGINEERS
Land Surveying - Transportation - Structural
Environmental - Architecture
809 East Second Street Dixon, Illinois 61021
Phone 815.284.3381 Fax 815.284.3385
Design Firm #184-000918
www.willetthofmann.com

CROSS SECTIONS

ROUTE NO.	SECTION	COUNTY	TOTAL SHEETS	SHEET NO.
F.A.S. 78	10-06118-00-BR	Stephenson	18	15
STA. 18+50.00 - STA. 19+25.69				
FED. ROAD DIST. NO. 7	ILLINOIS	FED. AID PROJECT ER-0177(038)		

FILE = S:\PROJECTS\2010\1120310_Stephenson_Co_Bolton_Rd\DESIGN\STRUCT\xsBoltonRdSheets.dgn