85534

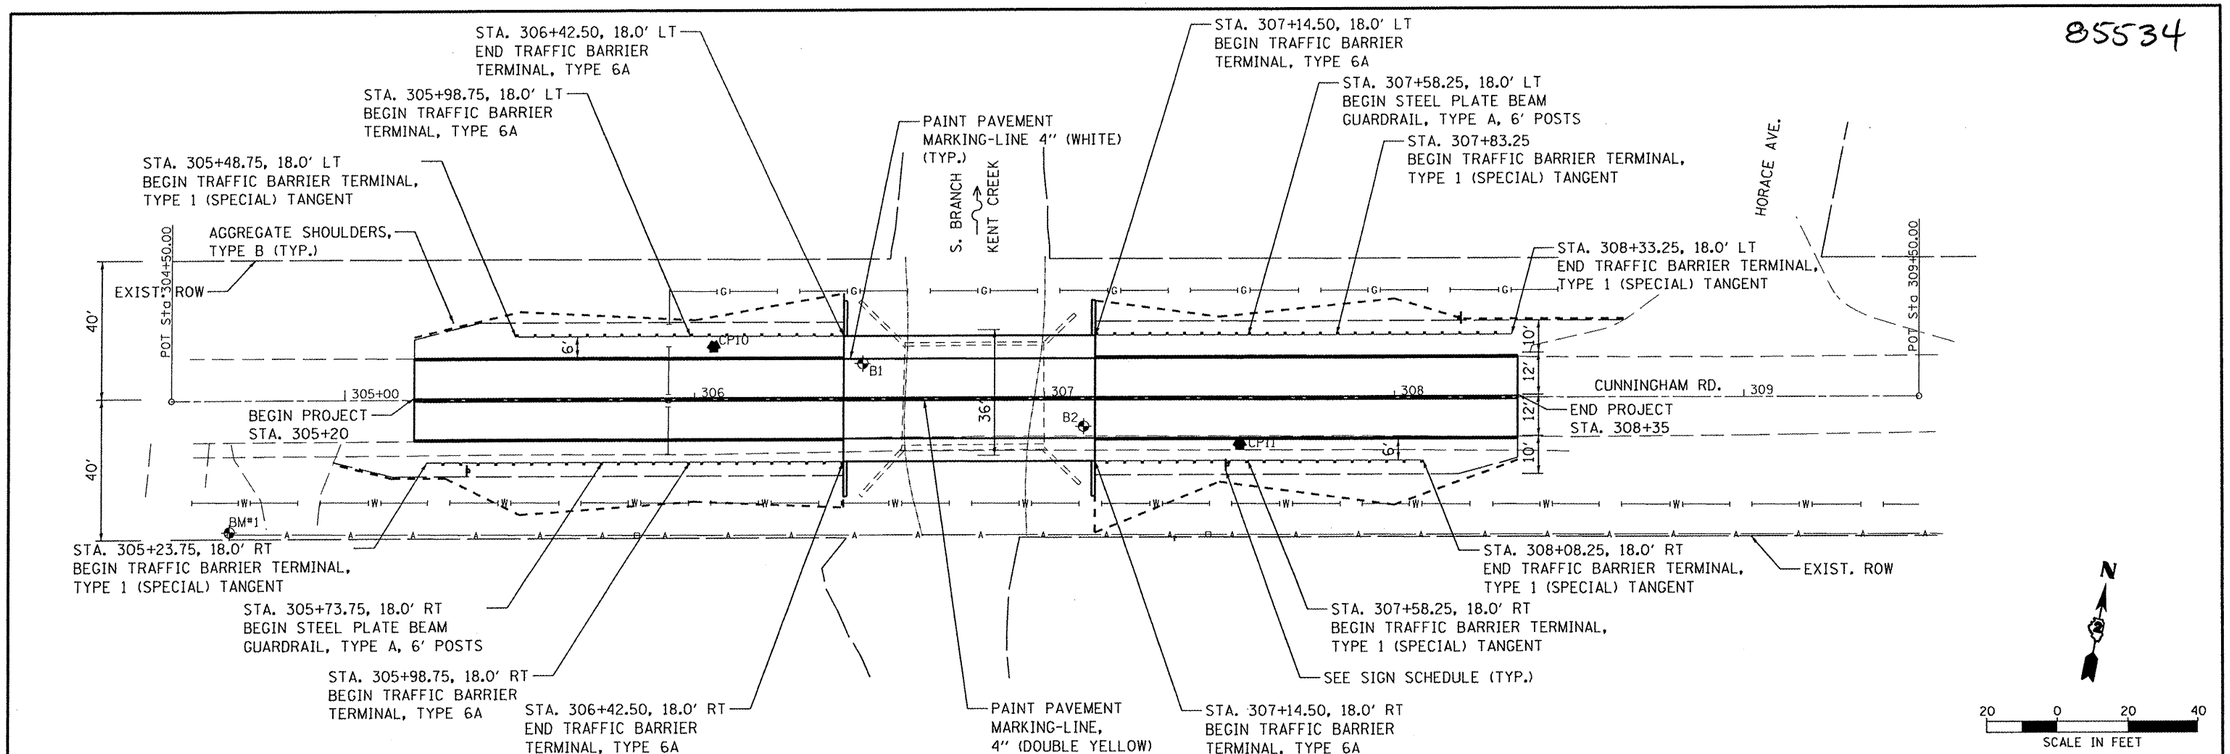

PLAN — NOTE BOOK NO. — SURVEYED / PLOTTED / ALIGNMENT CHECKED / RT. OF WAY CHECKED / CADD FILE NAME — BY — DATE

PROFILE — NOTE BOOK NO. — SURVEYED / PLOTTED / GRADES CHECKED / B.M. NOTED / STRUCTURE NOTATNS CHKD — BY — DATE

FILE NAME = I:\10Jobs\10L0054\CADD\Road\Sheet\C-105-P1.dgn	USER NAME =	DESIGNED SMK	REVISED -
		DRAWN JDM	REVISED -
	PLOT SCALE = 40.0000 ' / in.	CHECKED SMK	REVISED -
	PLOT DATE = 02\04\2011	DATE 02/03/11	REVISED -

STATE OF ILLINOIS
DEPARTMENT OF TRANSPORTATION

PLAN AND PROFILE
CUNNINGHAM ROAD BRIDGE REPLACEMENT
ROCKFORD, ILLINOIS

SCALE: 20'H 5'V | SHEET NO. OF SHEETS | STA. 305+20 TO STA. 308+35

F.A.U. RTE.	SECTION	COUNTY	TOTAL SHEETS	SHEET NO.
5077	10-00462-00-BR	WINNEBAGO	21	5

CONTRACT NO. 85534

ILLINOIS FED. AID PROJECT