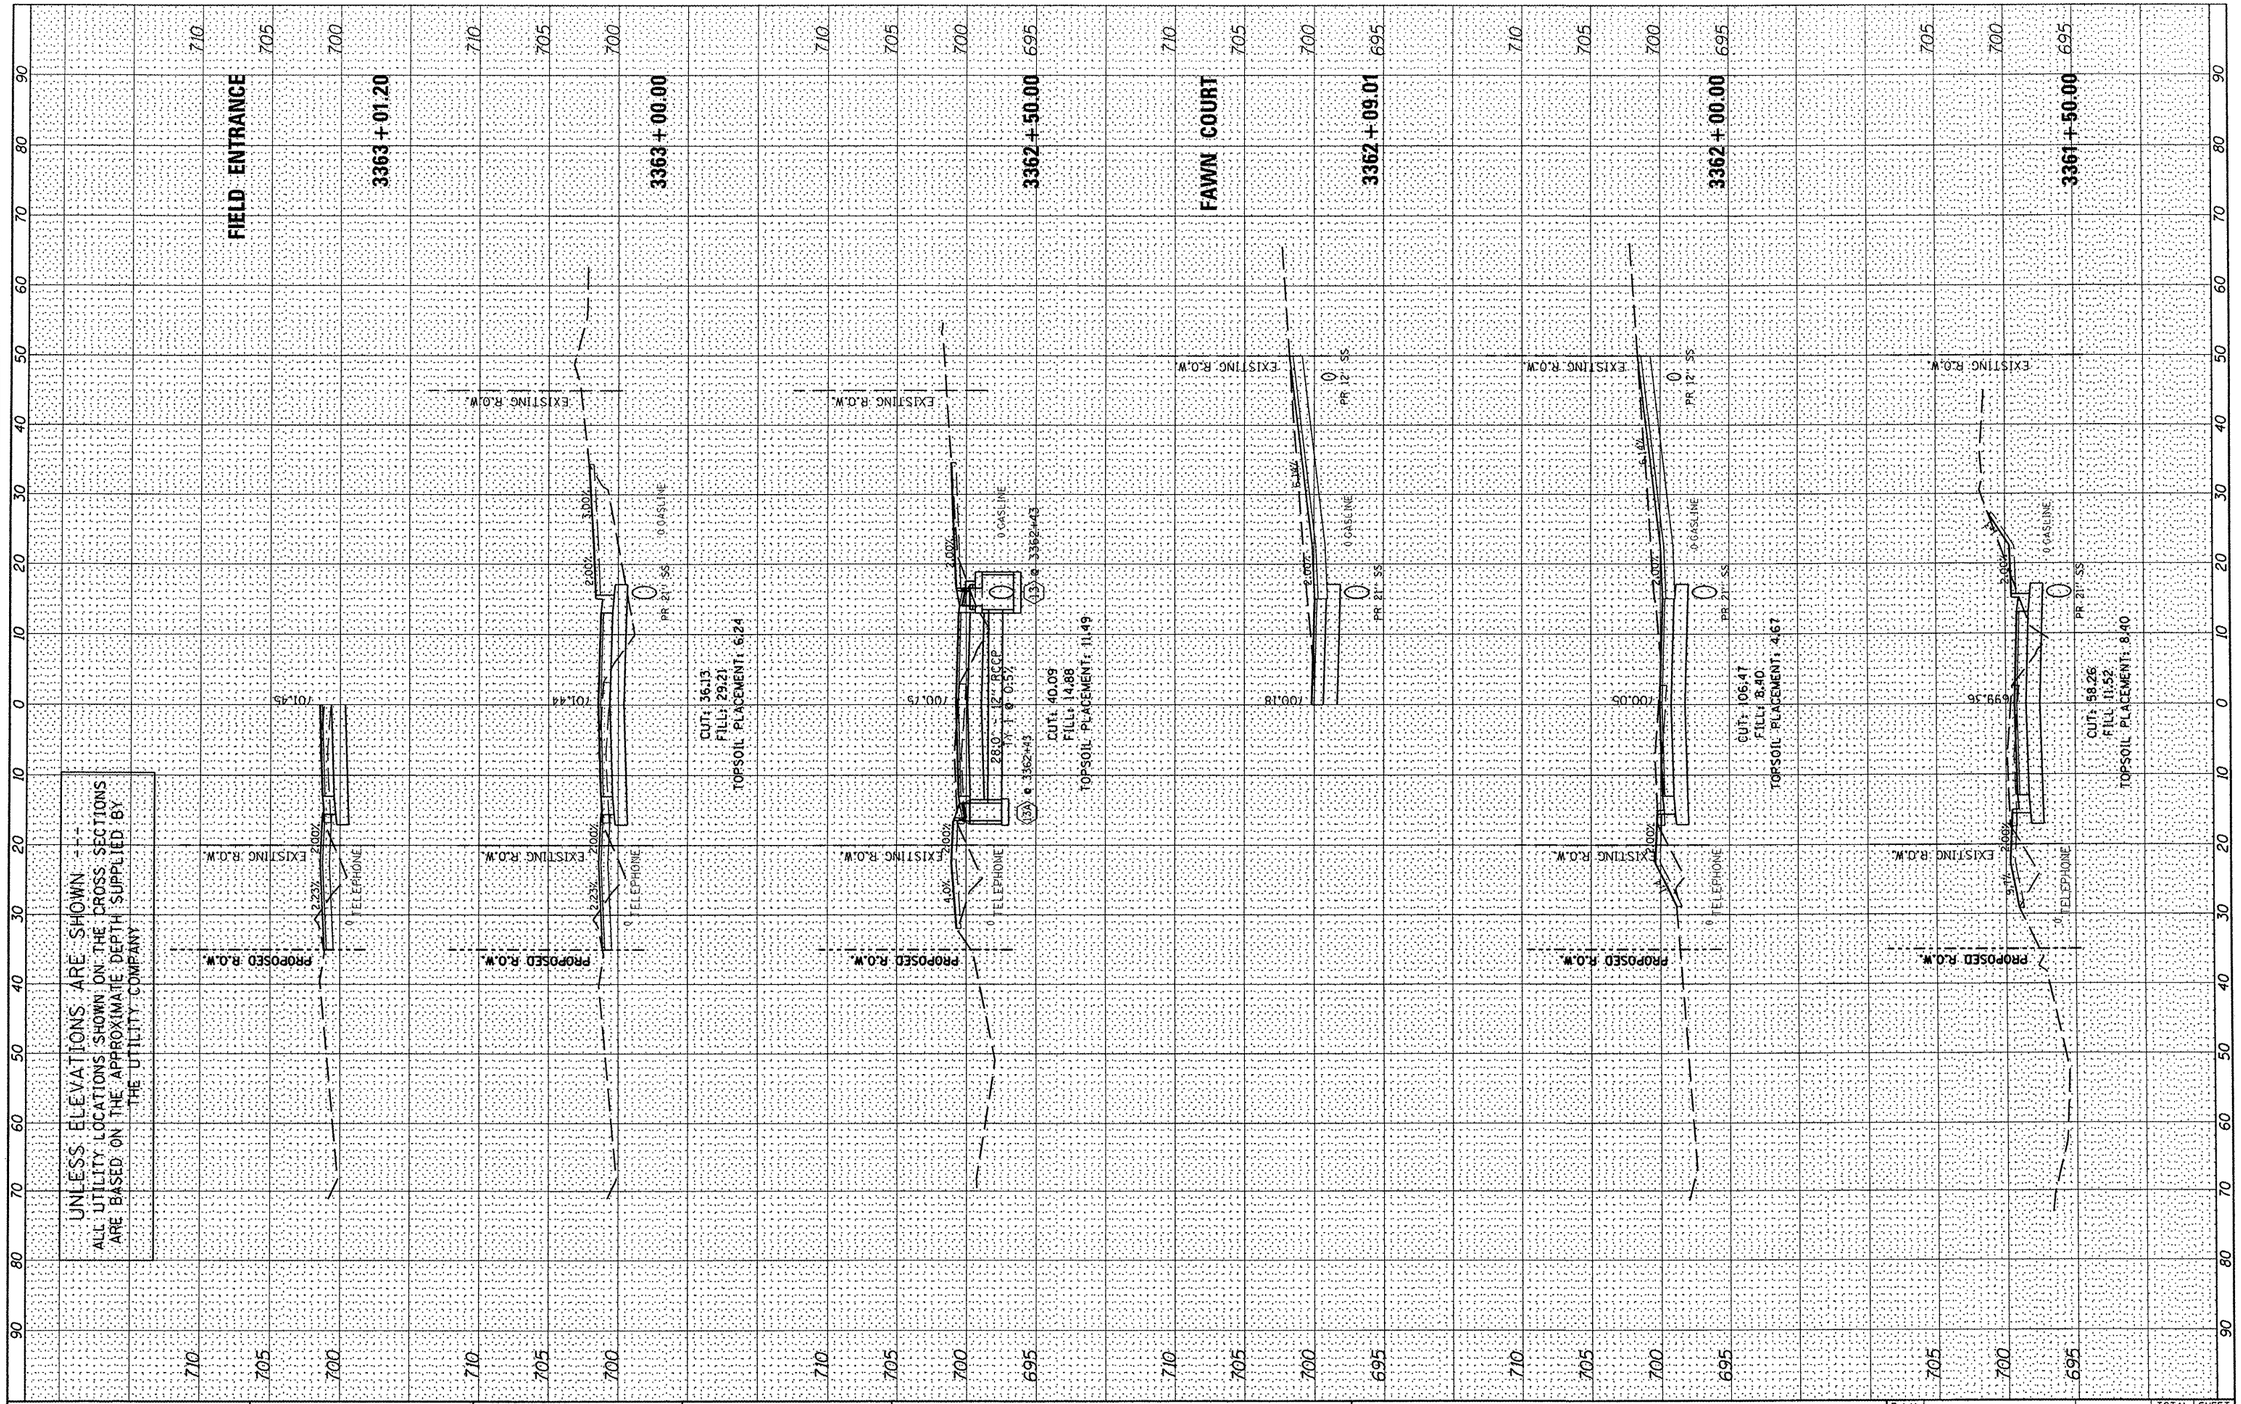

FINAL SURVEY	BY	DATE
SURVEYED		
PLOTTED		
TEMPLATE		
AREAS		
AREAS CHECKED		
NOTE BOOK		
NO.		

ORIGINAL SURVEY	BY	DATE
SURVEYED		
PLOTTED		
TEMPLATE		
AREAS		
AREAS CHECKED		
NOTE BOOK		
NO.		

FILE NAME = s:\237\2010\23710006 (CentennialDriveSegmentIV)P511\CADD\CADD Sheets\D489481-sht-xsc.dgn	USER NAME = rmbradle	DESIGNED - BAB/RAW	REVISED -
		DRAWN - BAB	REVISED -
	PLOT SCALE = 20.0000 ' / IN.	CHECKED - RMB	REVISED -
	PLOT DATE = 3/3/2011	DATE - 03/02/2011	REVISED -

STATE OF ILLINOIS
DEPARTMENT OF TRANSPORTATION

CENTENNIAL DRIVE PHASE IV
CROSS SECTIONS

SCALE: _____ | SHEET NO. 5 OF 13 SHEETS | STA. 3361+50.00 TO STA. 3363+01.20

F.A.U. RTE.	SECTION	COUNTY	TOTAL SHEETS	SHEET NO.
6745	07-00130-03-PV	TAZEWELL	39	31
		CONTRACT NO. 89481		
		ILLINOIS FED. AID PROJECT		