NOTES:

SHRUBS TO BE REMOVED SHALL NOT BE PAID FOR SEPERATELY, BUT SHALL BE INCLUDED IN THE COST OF EARTH EXCAVATION.

TREES DESIGNATED TO BE TRIMMED SHALL BE PRUNED TO REMOVE ALL LIMBS FROM THE GROUND TO A POINT 10' ABOVE THE GROUND OR AS DESIGNATED BY THE ENGINEER. COST INCLUDED IN TREE PRUNING.

ALL TREES, EXISTING AND PROPOSED, WITHIN 6' OF THE SIDEWALK SHALL RECIEVE ROOT BARRIER. ROOT BARRIER LENGTH SHALL BE 12' PER TREE CENTERED ON EACH TREE TRUNK.

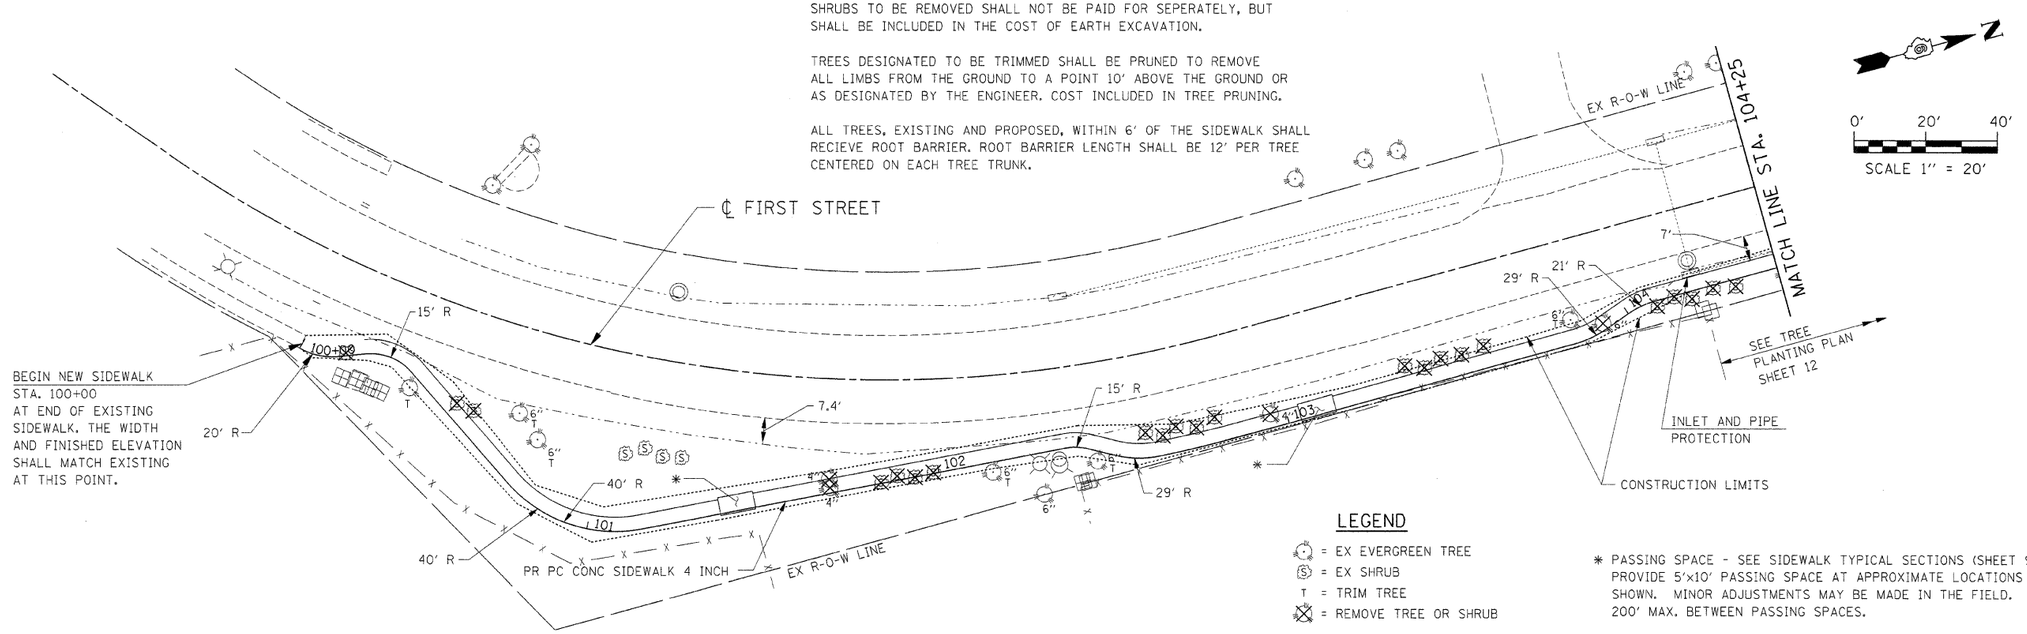

LEGEND

- = EX EVERGREEN TREE
- = EX SHRUB
- T = TRIM TREE
- = REMOVE TREE OR SHRUB

* PASSING SPACE - SEE SIDEWALK TYPICAL SECTIONS (SHEET 9). PROVIDE 5'x10' PASSING SPACE AT APPROXIMATE LOCATIONS SHOWN. MINOR ADJUSTMENTS MAY BE MADE IN THE FIELD. 200' MAX. BETWEEN PASSING SPACES.

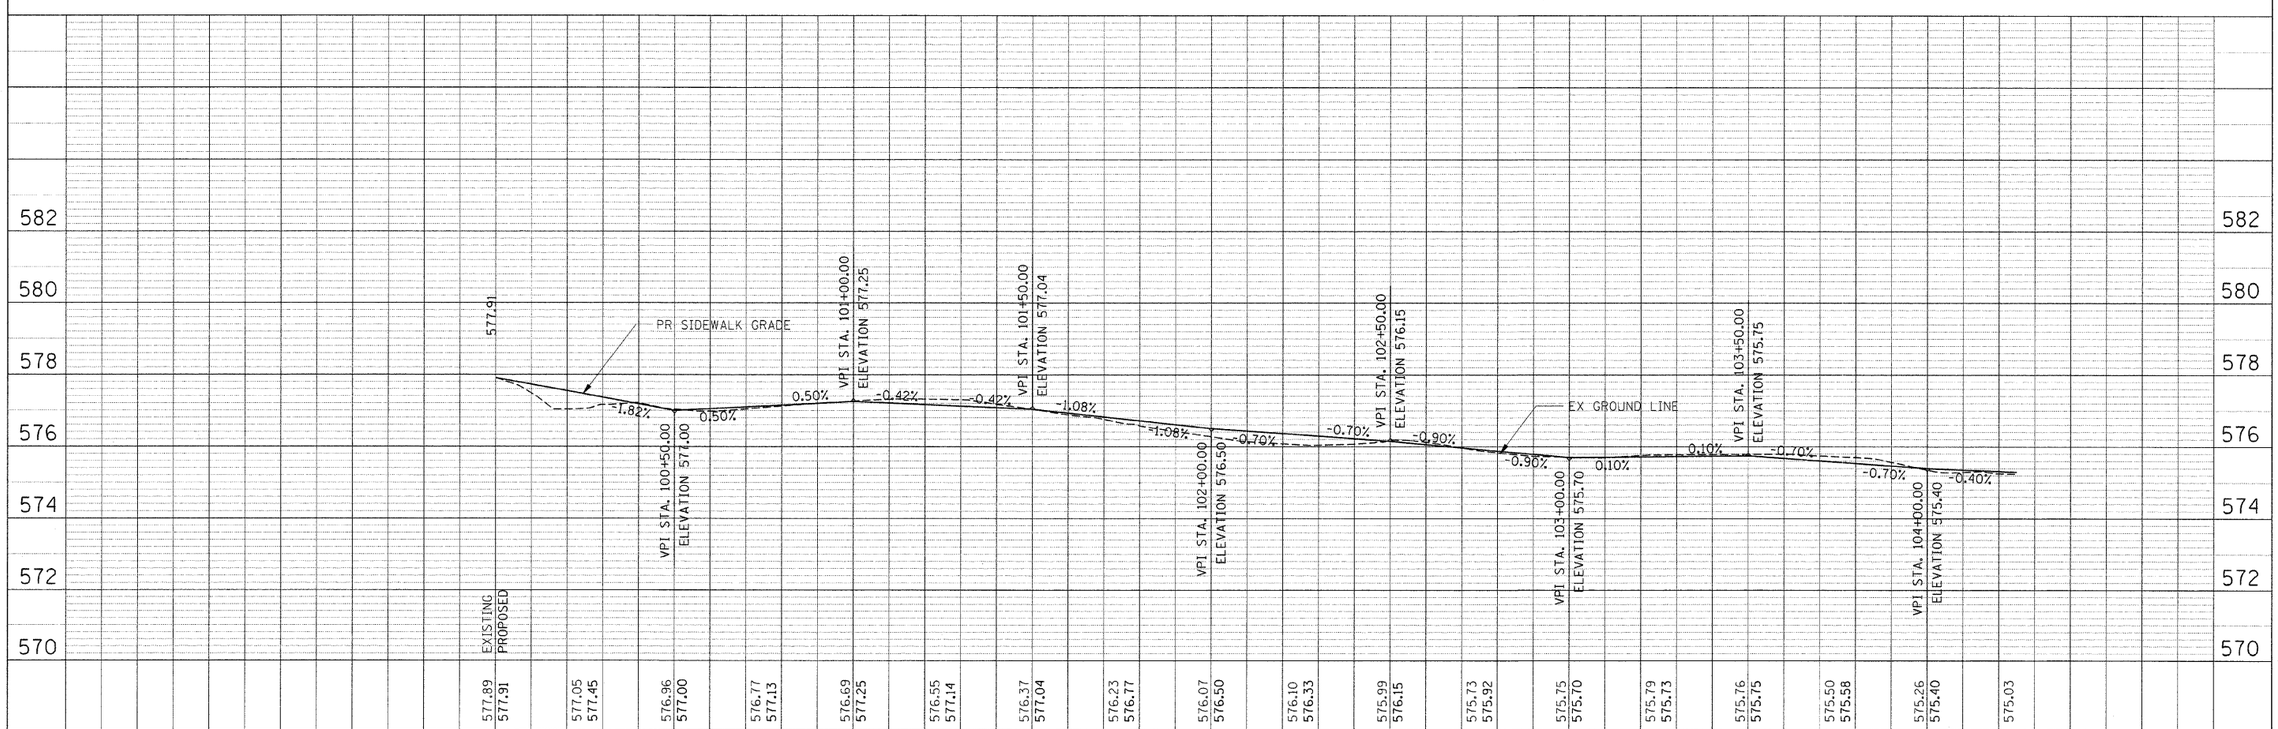

FILE NAME = G:\S07029-2\cad\2010\7029PP01.SHT	USER NAME = IE Consultants	DESIGNED -	REVISED -	VILLAGE OF SHERMAN	FIRST / SOUTH STREET – PLAN & PROFILE STA 100+00 TO STA 104+25
		DRAWN -	REVISED -		
	PLOT SCALE = 20.0000 ' / in.	CHECKED -	REVISED -		
	PLOT DATE = 2/14/2011	DATE -	REVISED -		SCALE: SHEET NO. OF SHEETS STA. TO STA.

F.A. RTE.	SECTION	COUNTY	TOTAL SHEETS	SHEET NO.
	08-00014-00-SW	SANGAMON	26	10
		CONTRACT NO. 93486		
FED. ROAD DIST. NO.	ILLINOIS	FED. AID PROJECT		

PLAN — NOTE BOOK NO. ____ — SURVEYED / PLOTTED / ALIGNMENT CHECKED / R/W CHECKED / CADD FILE NAME — BY — DATE

PROFILE — NOTE BOOK NO. ____ — SURVEYED / PLOTTED / GRADES CHECKED / B.M. NOTED / STRUCTURE NOTATIONS CHKD — BY — DATE