CONTRACT NO. 93544

F.A.U. RTE.	SECTION	COUNTY	TOTAL SHEETS	SHEET NO.
7982	*	SANGAMON	63	26
STA.		TO STA.		
FED. ROAD DIST. NO.	ILLINOIS	FED. AID PROJECT		
* 10-00447-04-PV		CITY OF SPRINGFIELD		

LEGEND

* CONCRETE SIDEWALK REMOVAL
* CURB & GUTTER REMOVAL
* DRIVEWAY PAVEMENT REMOVAL
BITUMINOUS MILLING
TREE REMOVAL

* NOTE - ESTIMATED QUANTITIES HAVE BEEN INCLUDED FOR THE MID-BLOCK AREAS. THE ENGINEER SHALL DETERMINE REMOVAL LIMITS

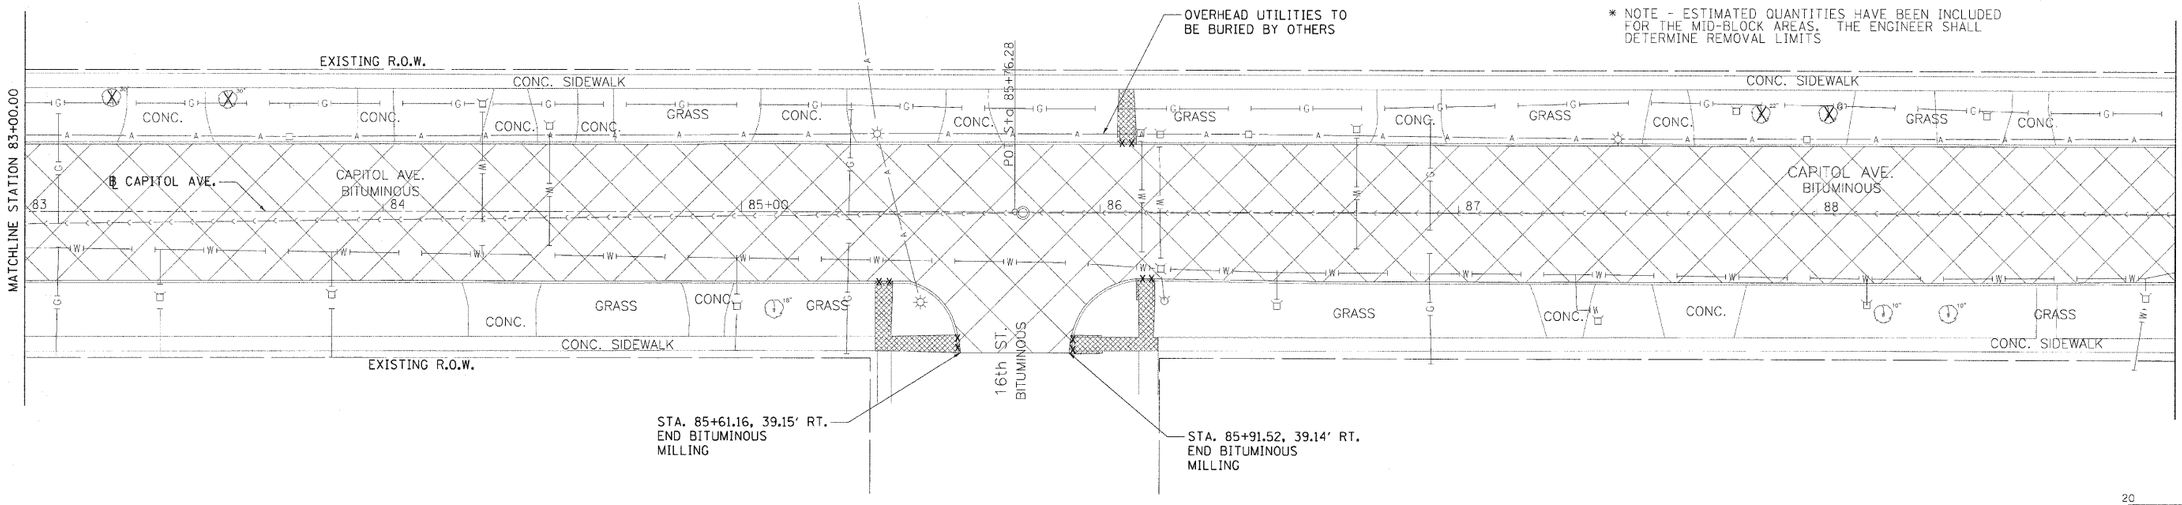

LEGEND

* CONCRETE SIDEWALK REMOVAL
* CURB & GUTTER REMOVAL
* DRIVEWAY PAVEMENT REMOVAL
BITUMINOUS MILLING
TREE REMOVAL

* NOTE - ESTIMATED QUANTITIES HAVE BEEN INCLUDED FOR THE MID-BLOCK AREAS. THE ENGINEER SHALL DETERMINE REMOVAL LIMITS

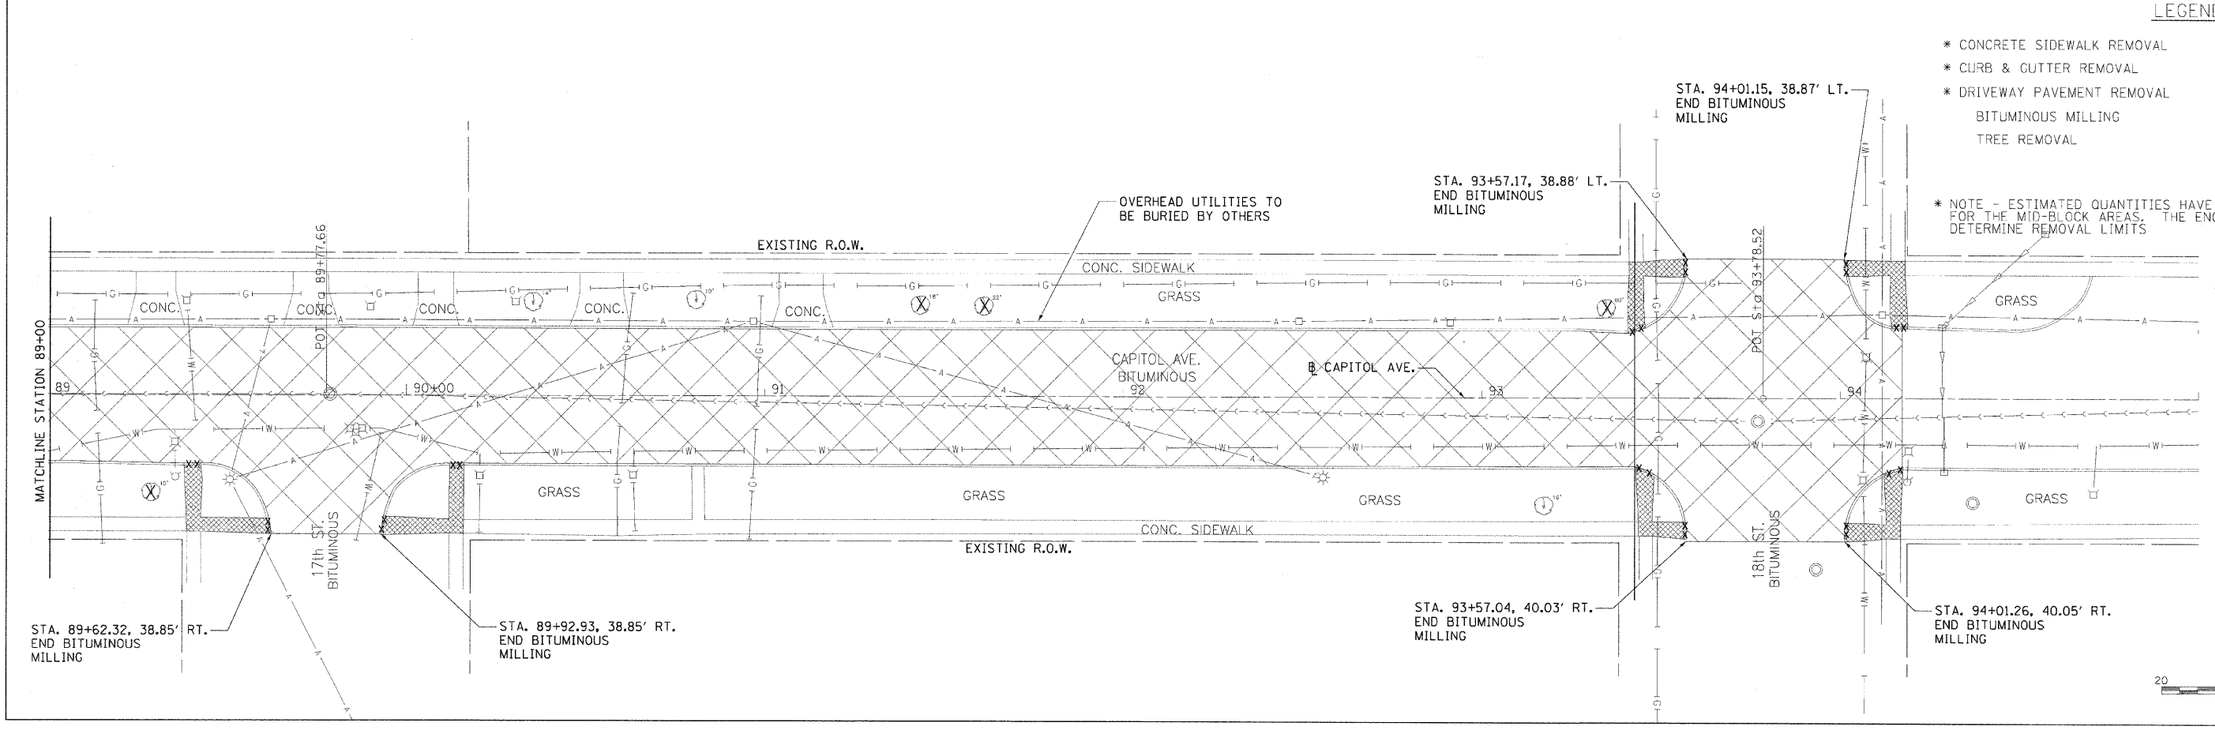

CAPITOL AVENUE REMOVAL PLANS

© Copyright Hanson Professional Services Inc. 2011

HANSON

LAYOUT	ZZZ	00/00/00
DRAWN	ZZZ	00/00/00
REVIEWED	MH	09/19/07

PLOT DATE = 21\09\2011
FILE NAME = I:\02_jobs\02520414\CADD\Road\Microstation\Sheets\Section 3-11th - 18th\c-311_REM_16-18.dgn
PLOT SCALE = 20.000000 ' / in.
USER NAME = Johnsa00944