CONTRACT NO. 93544

| F.A.U. RTE. | SECTION | COUNTY | TOTAL SHEETS | SHEET NO. |
|---|---|---|---|---|
| 7982 | * | SANGAMON | 63 | 27 |
| STA. | | TO STA. | | |
| FED. ROAD DIST. NO. | ILLINOIS | FED. AID PROJECT | | |
| * 10-00447-04-PV | | CITY OF SPRINGFIELD | | |

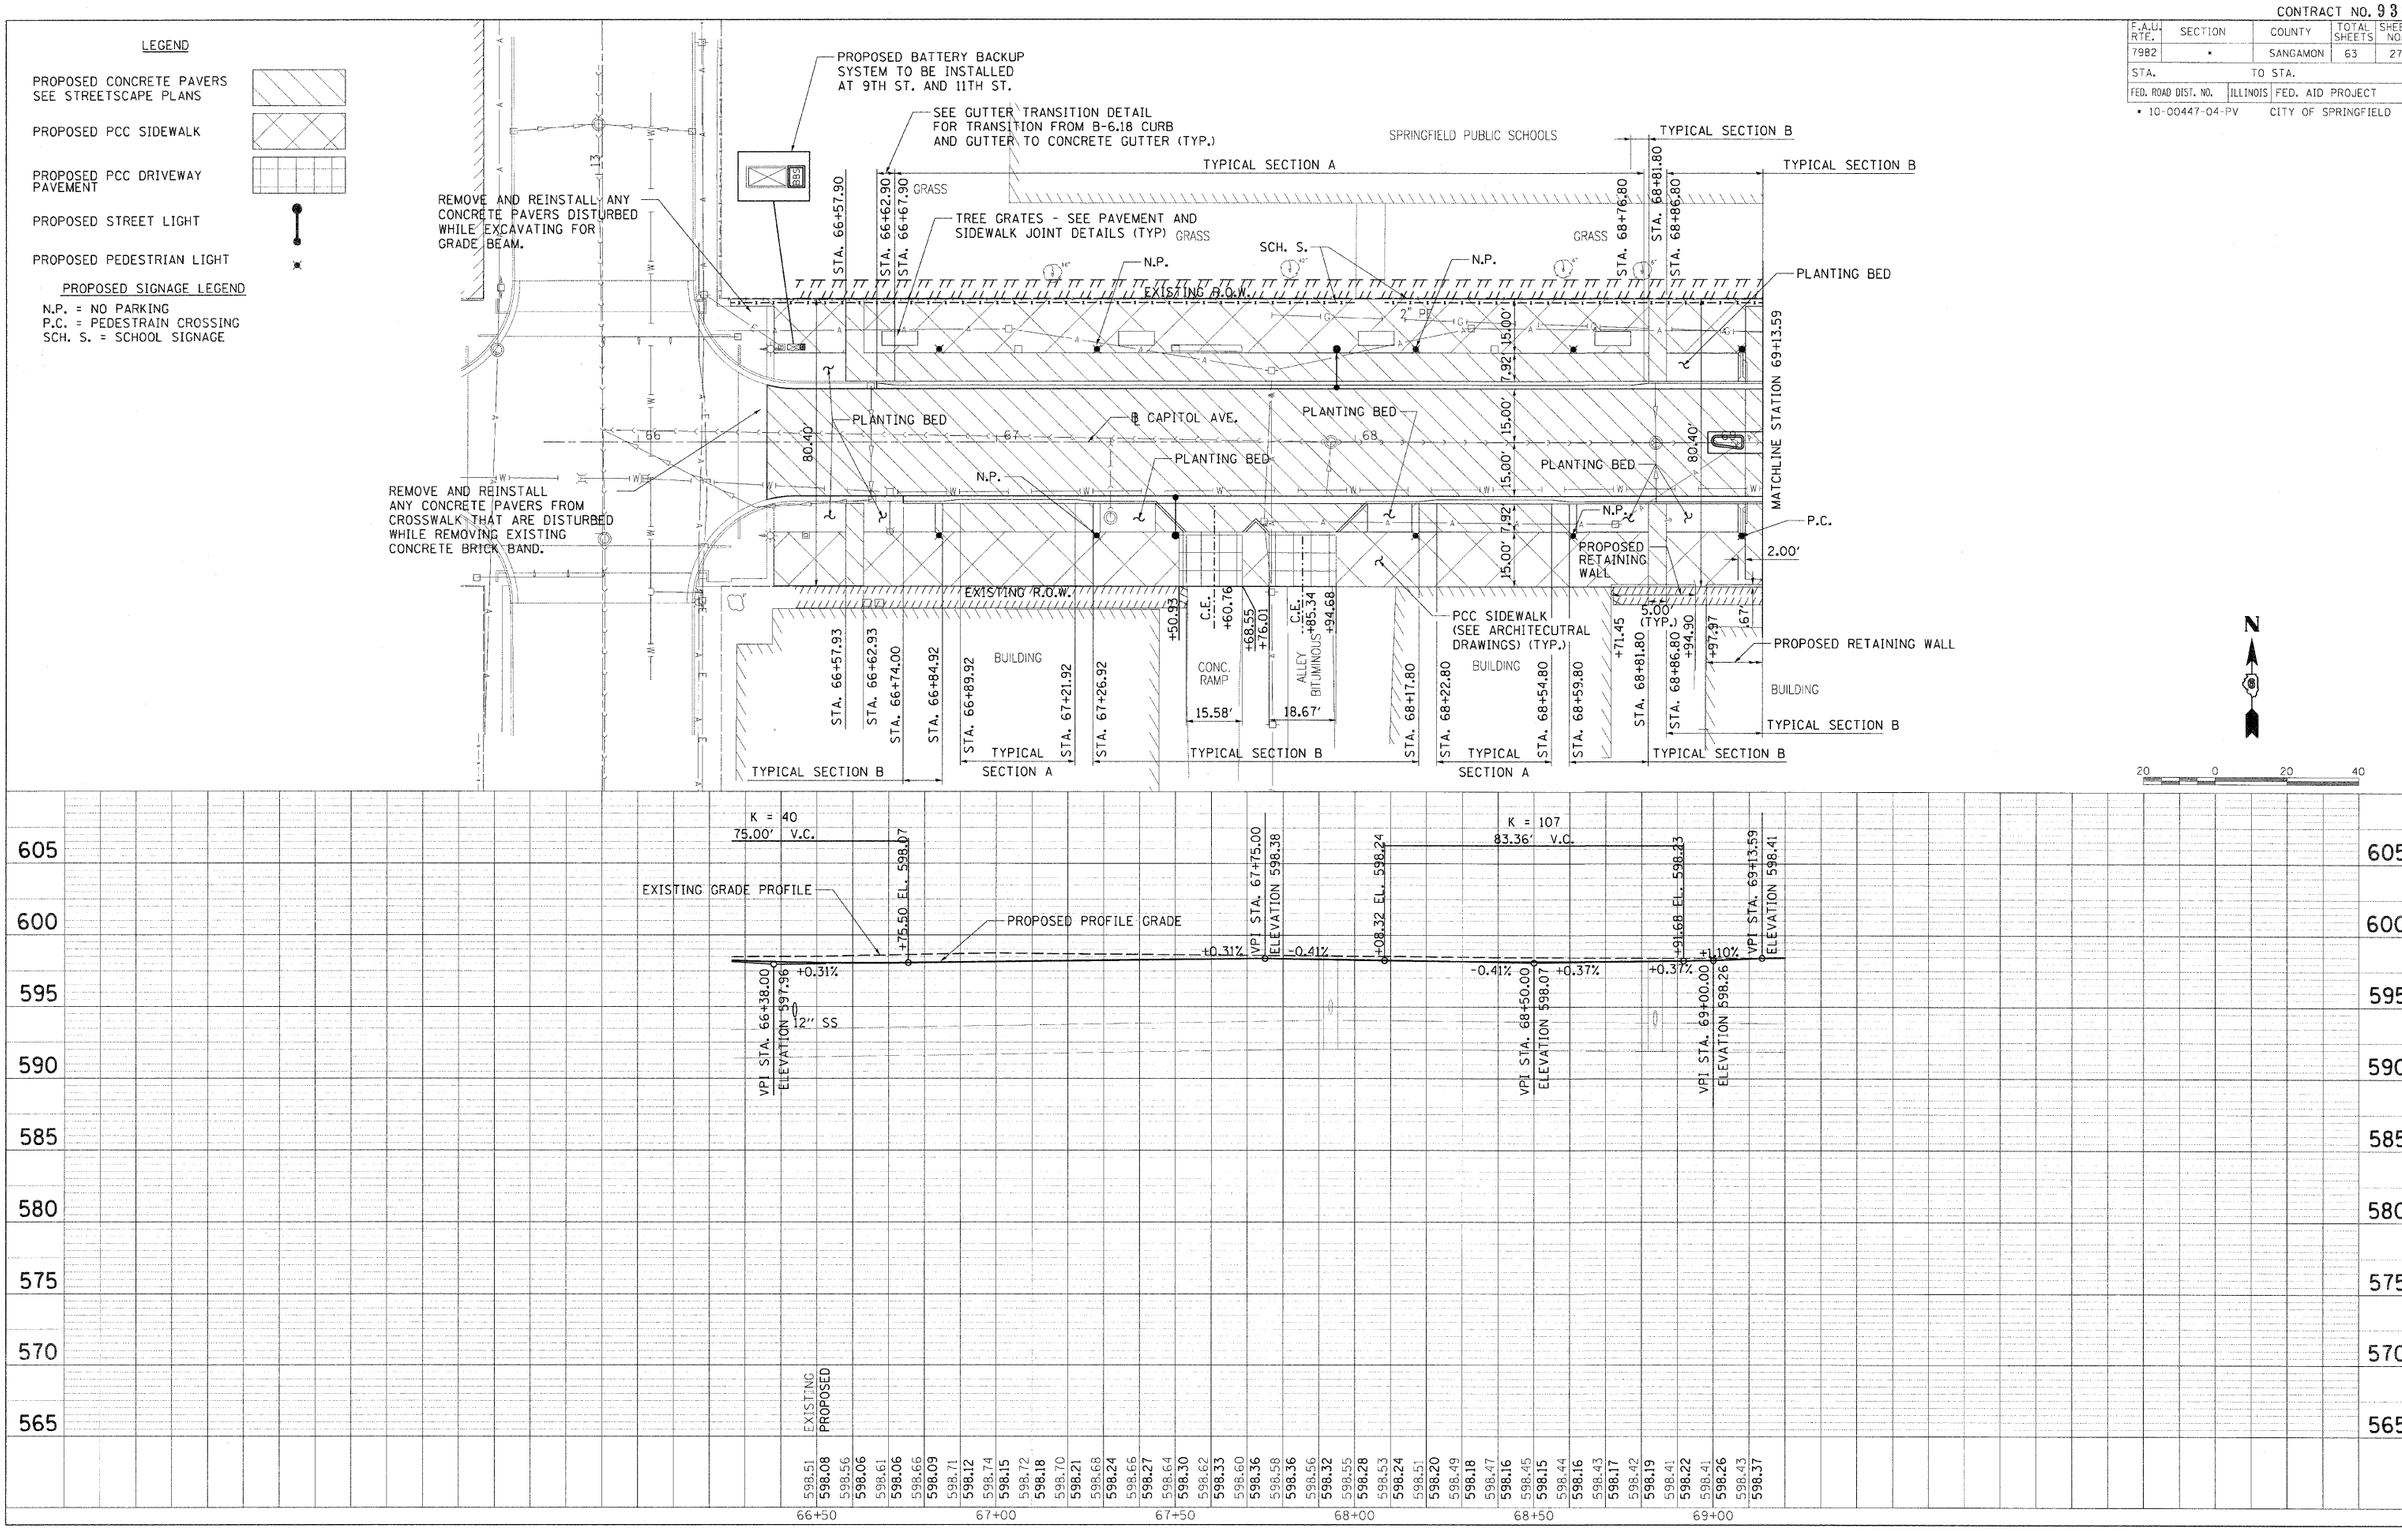


CAPITOL AVENUE PLAN & PROFILE

© Copyright Hanson Professional Services Inc. 2011

HANSON

PLAN: SURVEYED / PLOTTED / ALIGNMENT CHECKED / RT. OF WAY CHECKED / CADD FILE NAME / NOTE BOOK NO. / BY / DATE

PROFILE: SURVEYED / PLOTTED / GRADES CHECKED / STRUCTURE NOTATNS CHKD / NOTE BOOK NO. / BY / DATE

| | | |
|---|---|---|
| LAYOUT | ZZZ | 00/00/00 |
| DRAWN | DLC | 03/15/07 |
| REVIEWED | MH | 09/19/07 |

PLOT DATE = 01\05\2011
FILE NAME = I:\02jobs\02520041A\CADD\Road\Microstation\Sheet\Section_3-11th_19th_Sheets\PROFILE.dgn
PLOT SCALE = 20.0000 ' / in.
USER NAME = Johns00944