CONTRACT NO. 93544

F.A.U. RTE.	SECTION	COUNTY	TOTAL SHEETS	SHEET NO.
7982	*	SANGAMON	64	34

STA. 70+57.43 TO STA. _____

FED. ROAD DIST. NO. _ | ILLINOIS | FED. AID PROJECT

10-00447-04-PV CITY OF SPRINGFIELD

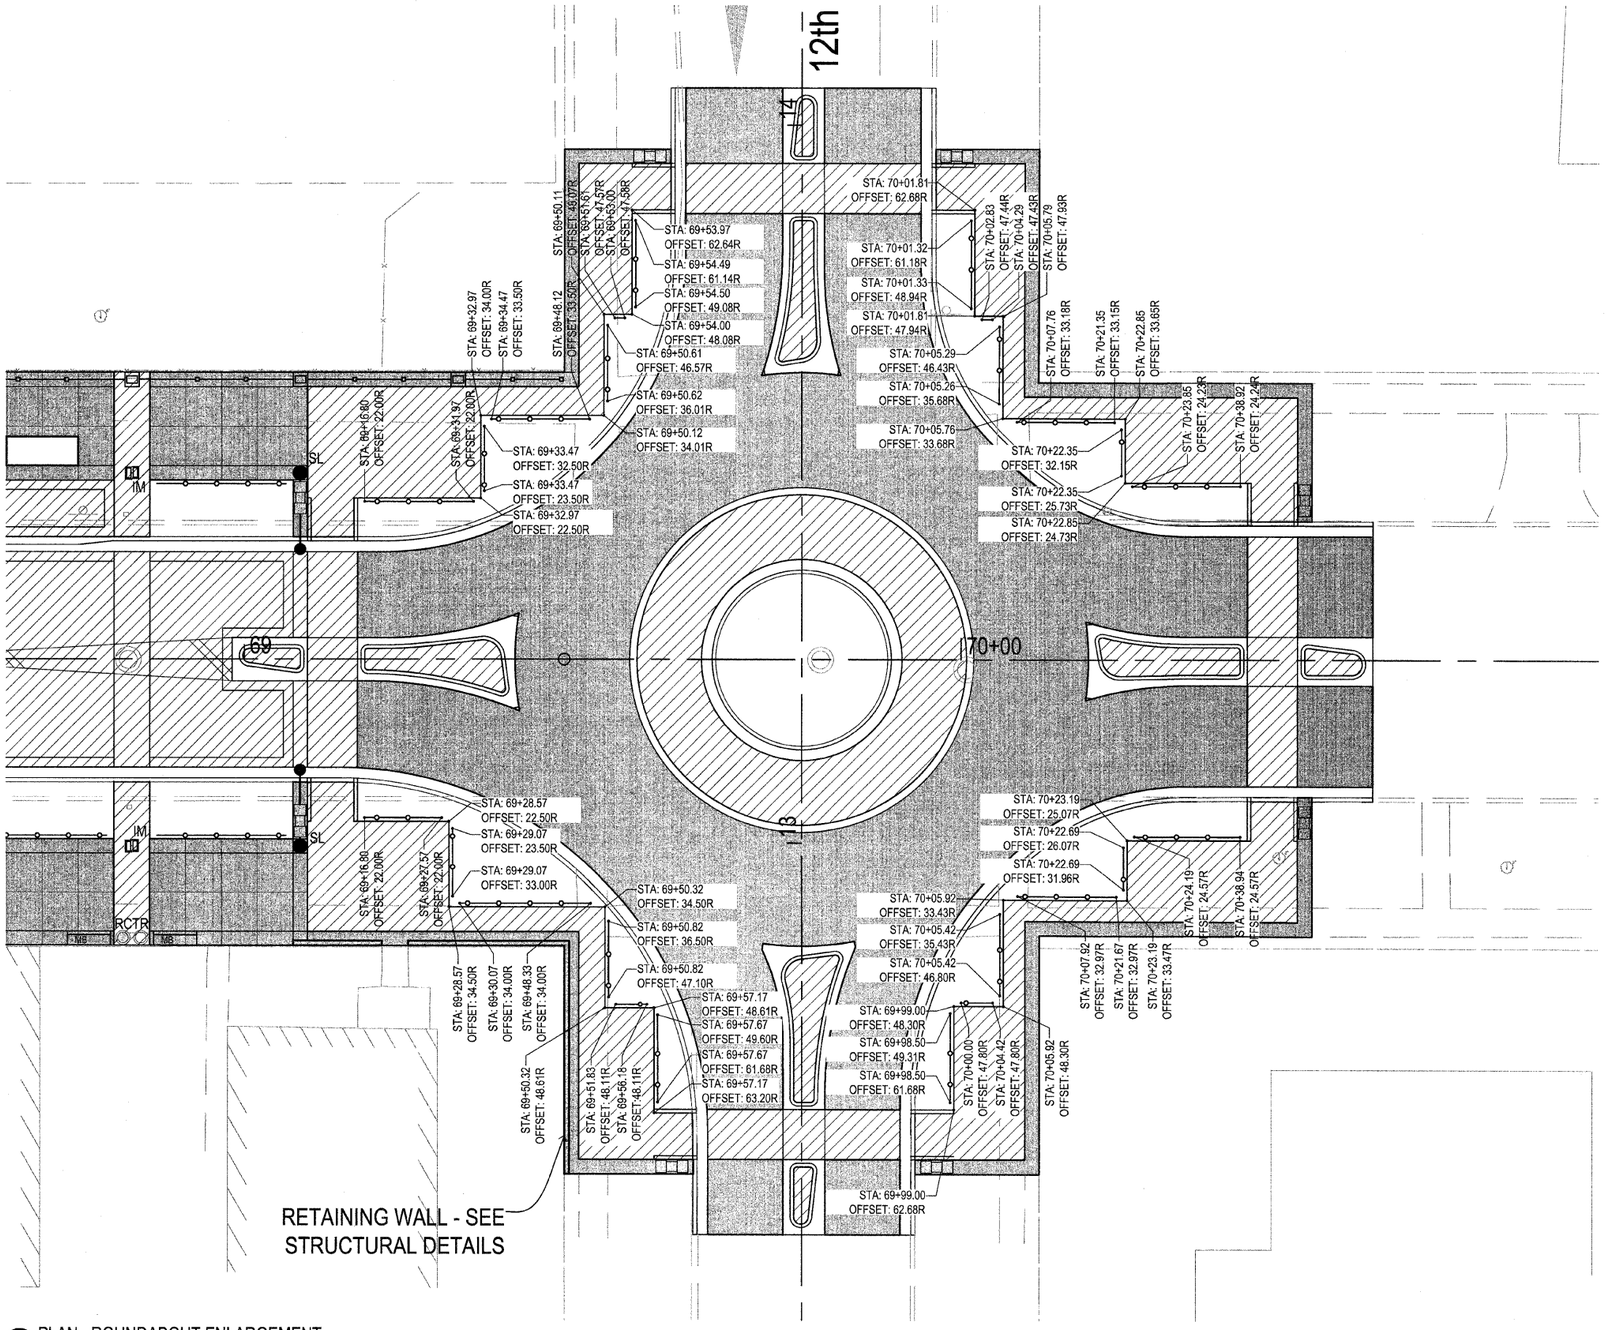

PLAN: ROUNDABOUT ENLARGEMENT
1" = 10'

LEGEND

- P.C.C. CONCRETE
- CONCRETE PAVERS
- IM INTERPRETIVE MARKER FOOTINGS
- CP CUSTOM PLANTER FOOTING
- METAL BENCH
- TR RC TRASH RECEPTACLE/RECYCLING RECEPTACLE
- PRECAST PLANTER EDGE TYPE II
- PL PEDESTRIAN LIGHT - PLACED BY OTHERS
- SL STREET LIGHT - PLACED BY OTHERS, EXCEPT AT INTERSECTIONS
- DECORATIVE STEEL RAILING
- CUSTOM FENCE
- RETAINING WALL

GENERAL NOTES

1. REFER TO MISCELLANEOUS FOUNDATION DETAILS SHEETS FOR ALL FOOTING DESIGNS.
2. REFER TO MISCELLANEOUS ANCHORAGE DETAILS SHEETS FOR STONE BENCH INSTALLATION DETAILS.
3. REFER TO PROPOSED TYPICAL SECTIONS SHEETS FOR OFFSET LOCATIONS OF ALL STREETSCAPE ELELMENTS.
4. ALL STATION POINTS ARE LOCATED AT THE CENTER OF STREETSCAPE FEATURE AND CORRESPONDING FOOTING (IF APPLICABLE)

N

20 0 20 40

RDG PLANNING ● DESIGN

PLOT DATE = 2011-01-07
FILE NAME = P:\PROJECTS\...DD-Phase3-11th-MLK.dwg
PLOT SCALE = 1' = 40'
USER NAME = JAM