CONTRACT NO. 93544

F.A.U. RTE.	SECTION	COUNTY	TOTAL SHEETS	SHEET NO.
7982	*	SANGAMON	63	47
STA.		TO STA.		
FED. ROAD DIST. NO.	ILLINOIS	FED. AID PROJECT		
* 10-00447-04-PV		CITY OF SPRINGFIELD		

LEGEND

- LONGITUDINAL CONSTRUCTION JOINT
- SAWED LONGITUDINAL JOINT
- TRANSVERSE SAWED CONTRACTION JOINT
- (A) TRANSVERSE SAWED OR CONSTRUCTION JOINT (CONTRACTOR'S OPTION).

SEE STD. 420001 FOR JOINT DETAILS & REINFORCEMENT.
ALL STATIONING & OFFSETS ARE TO ℄ CAPITOL AVENUE

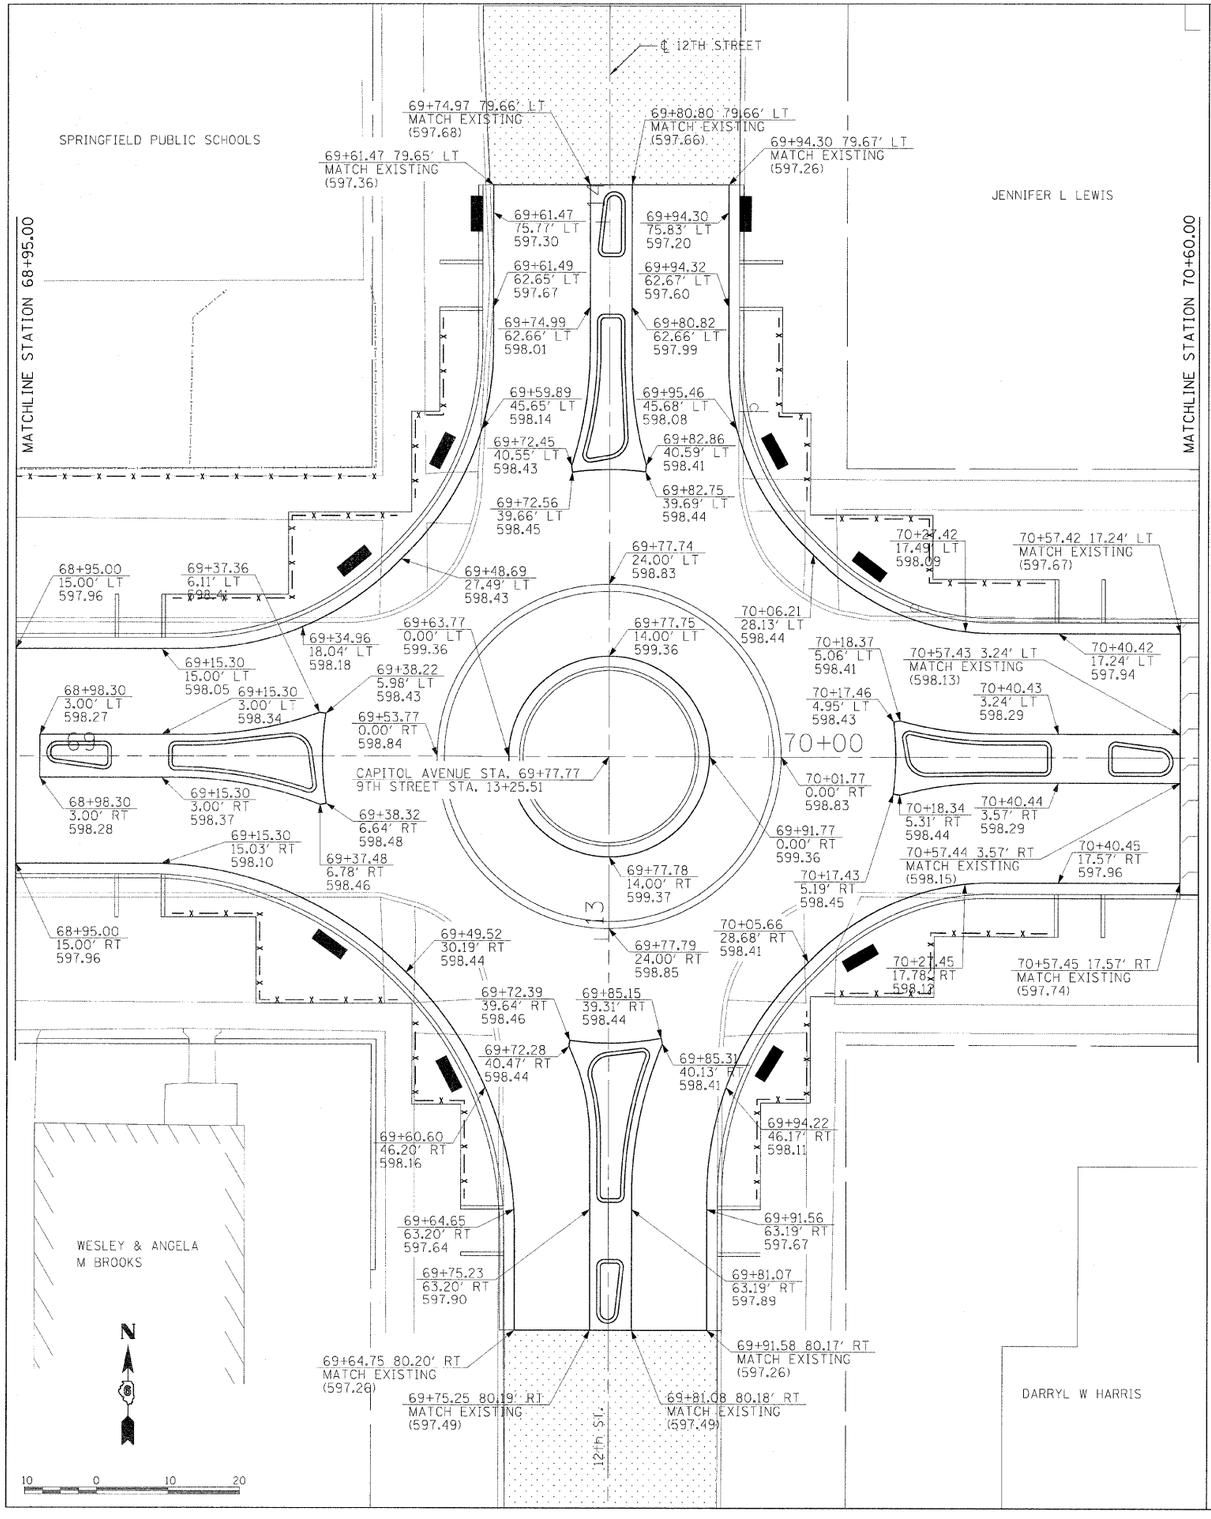

REVISIONS	
NAME	DATE

ILLINOIS DEPARTMENT OF TRANSPORTATION

12TH STREET INTERSECTION PAVEMENT JOINTS & ELEVATIONS

FAU RTE 7982 CAPITOL AVE
SEC NO. 10-00447-04-PV
SANGAMON COUNTY, ILLINOIS

SCALE: VERT.
HORIZ.
DATE 11/19/10

DRAWN BY RSJ
CHECKED BY MH

LAYOUT	DAP	03/16/07
DRAWN	DAP	03/16/07
REVIEWED	MH	09/19/07

PLOT DATE = 8/1/2011
FILE NAME = I:\RZ_Jobs\252841A\CADD\Road\Microstation\Sheet\Section_3-11th - 18.dgn
PLOT SCALE = 10.0000 ' / in.
USER NAME = Johna28944

© Copyright Hanson Professional Services Inc. 2011
HANSON