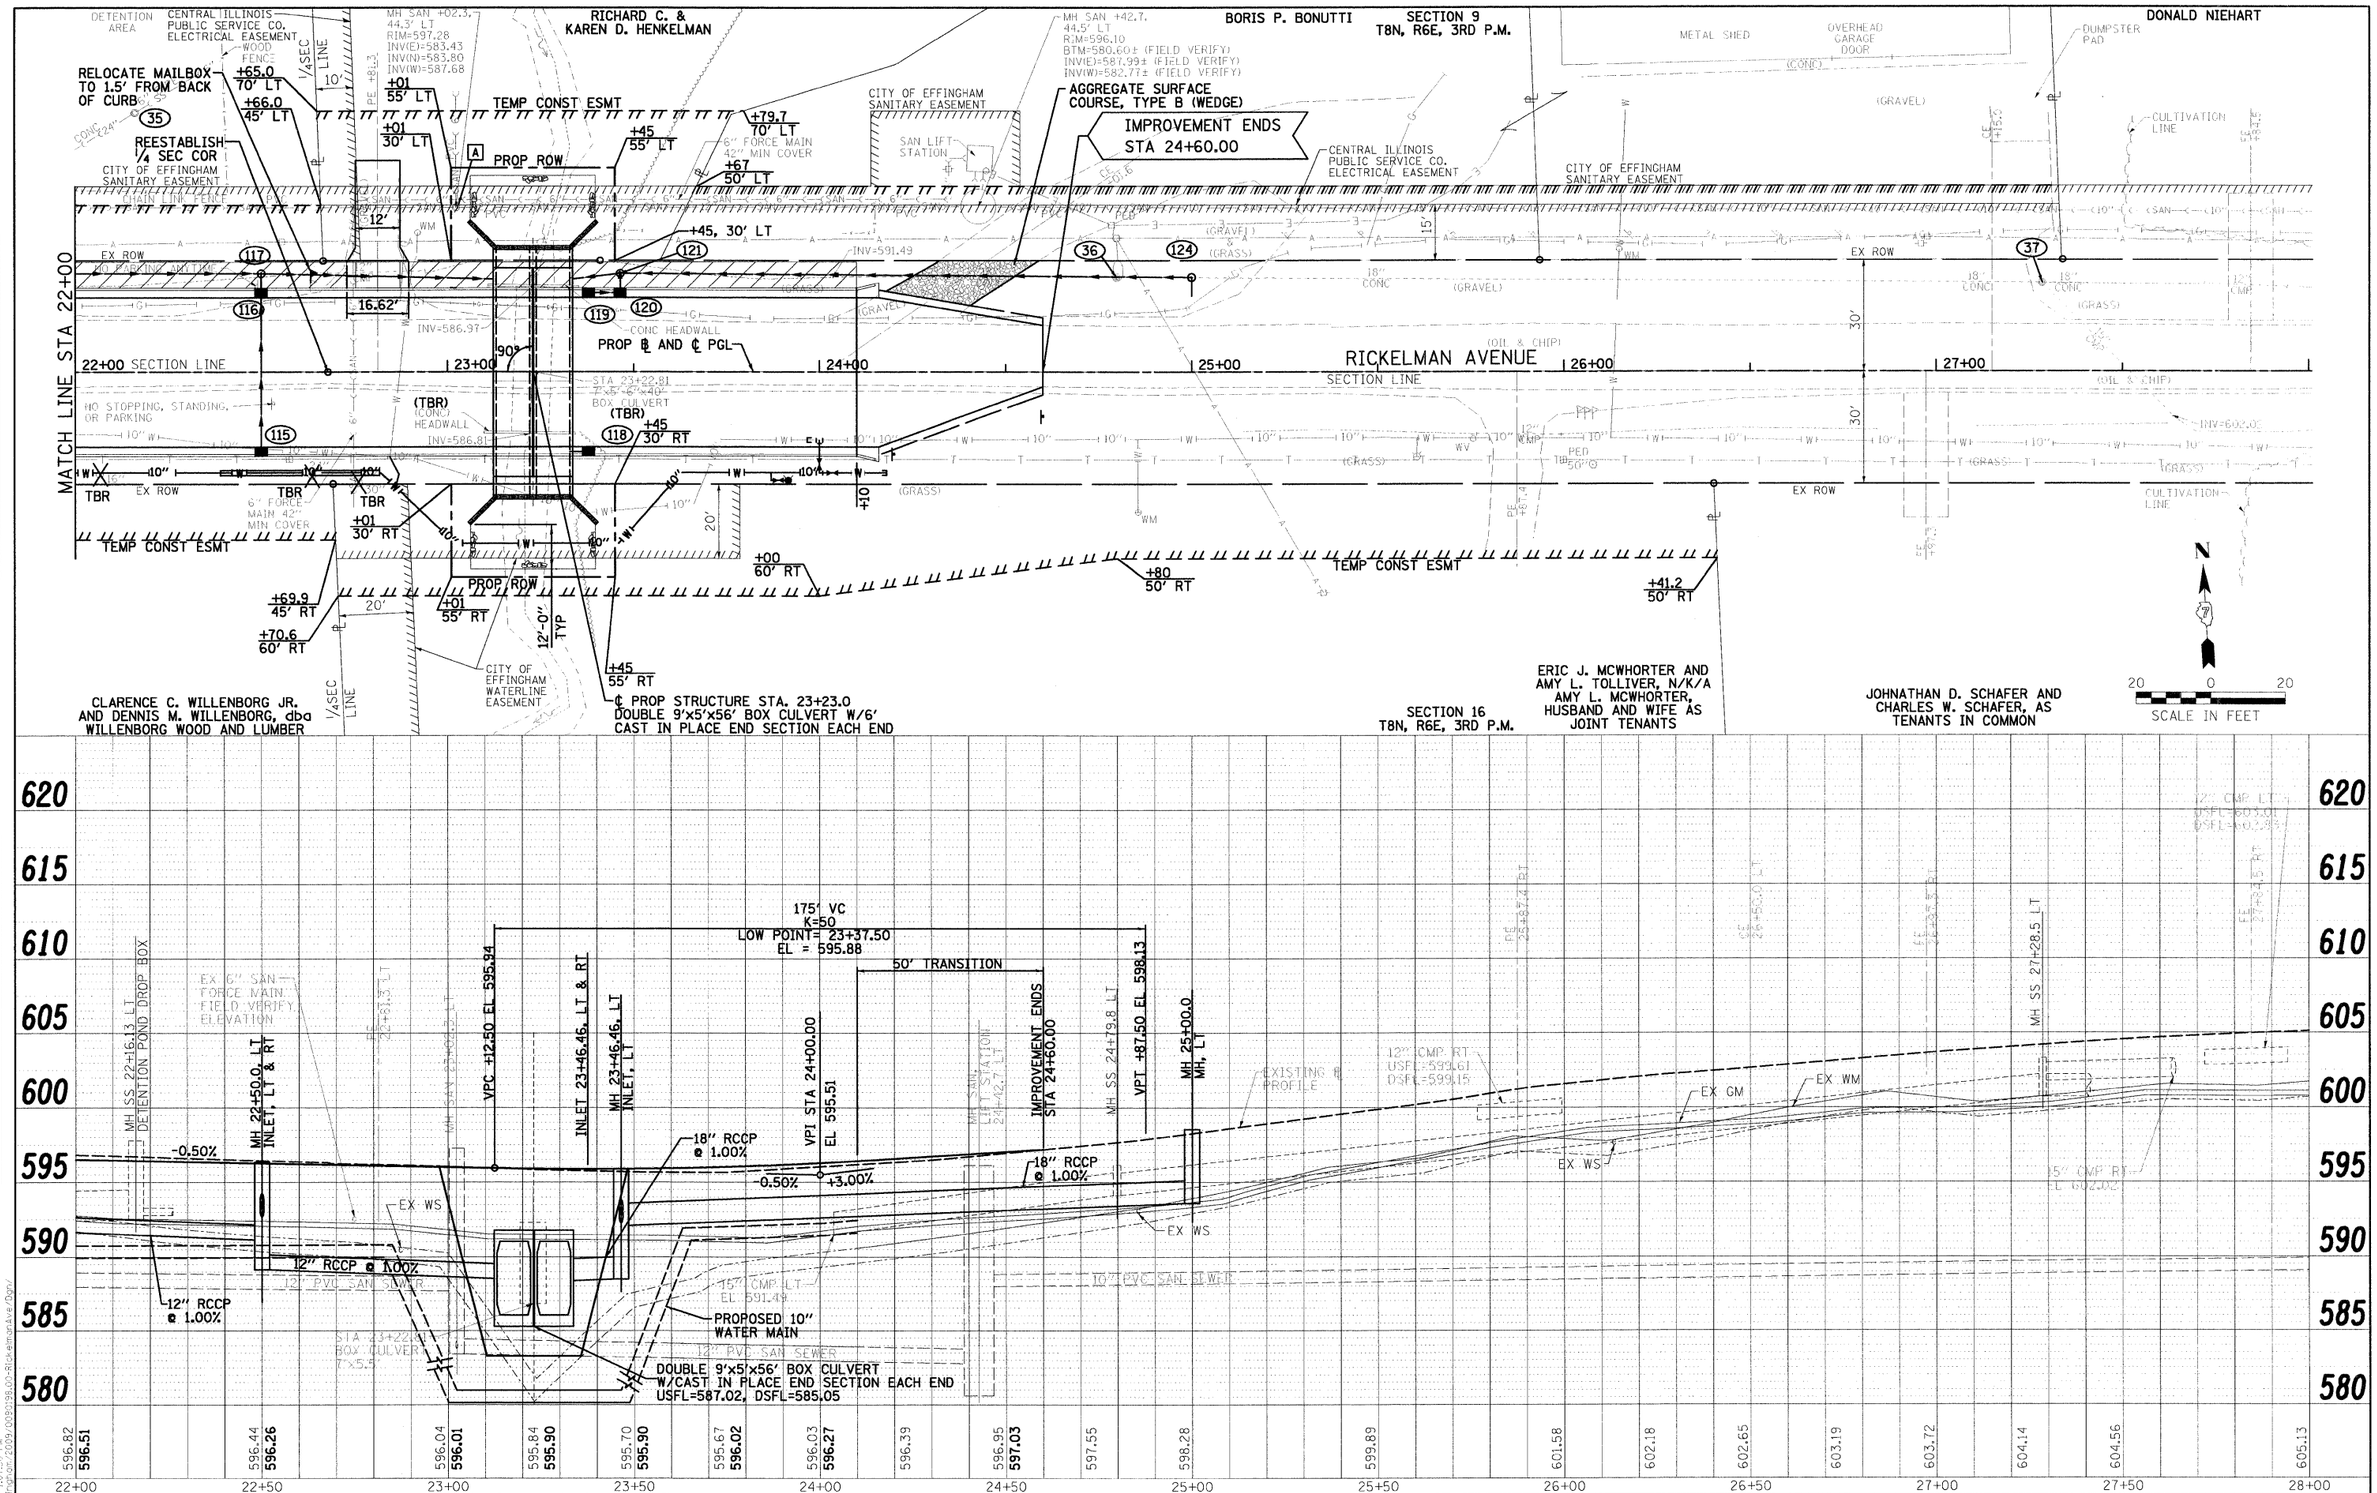

IL 45 TO EAST OF BOX
0090198_P&P-west.dgn
10/19/2010 10:17:51 AM
E:\Projects\2009\0090198.00-Rickelman Ave\Dgn\

FILE NAME = 0090198_P&P-west.dgn	USER NAME = $USER$	DESIGNED - PSA	REVISED -	**CITY OF EFFINGHAM**
		DRAWN - JTC	REVISED -	
	PLOT SCALE = $SCALE$	CHECKED - PJM	REVISED -	
	PLOT DATE = 10/19/2010	DATE - 10/19/10	REVISED -	

RICKELMAN AVE (FAU 8376) SECTION 07-00112-00-PV
PLAN AND PROFILE

SCALE: 1"=20' | SHEET NO. OF SHEETS | STA. 22+00 TO STA. 28+00

F.A.U RTE.	SECTION	COUNTY	TOTAL SHEETS	SHEET NO.
8376	07-00112-00-PV	EFFINGHAM	53	12

CONTRACT NO. 95635

FED. ROAD DIST. NO. | ILLINOIS | FED. AID PROJECT

FARNSWORTH GROUP, INC. CONSULTING ENGINEERS - 104 NORTH SECOND STREET, SUITE A, EFFINGHAM, IL 62401 (217)342-5668 / (217)342-5853 FAX