HGC, LIMITED PARTNERSHIP,
A TENNESSEE LIMITED PARTNERSHIP

SECTION 9
T8N, R6E, 3RD P.M.

IMPROVEMENT BEGINS
STA 13+80.00

PIPELINE CENTRAL ILL PUBLIC SERVICE CO. EASEMENT

CITY OF EFFINGHAM SANITARY EASEMENT

TRAFFIC BOX

CONTROLLER

PILOT

PUSH BUTTON

+44.96
43.67' LT

MH SAN
+69.0, 44.8' LT
RIM=604.79
INV(E)=590.48
INV(W)=590.48
INV(N)=590.48
INV(S)=590.48

SIGN

TELE VAULT

CITY OF EFFINGHAM SANITARY EASEMENT

EX ROW

+68.19
30.00' LT

SIDEWALK

NO PARKING ANYTIME

STA 11+24, 19' RT
CONNECT TO EXIST WATER MAIN (REMOVE TEE & VALVES)

15 FT, TBF WATER MAIN

21 FT, 10" PVC SDR-21 WATER MAIN

CLASS C PATCHES, TY III (10")
10'x15'

CURB & GUTTER REMOVAL 10'

COMB CONC CURB & GUTTER TY B-6.24, 10'

STA 11+21, 35' RT
CUT AND CAP EXIST WATER MAIN

US RTE 45 (FAU 8379)

10+00

11+00

12+00 SECTION LINE

RICKELMAN AVENUE

13+00

14+00

15+00

PROP ℄ AND ℄ PGL

CLASS C PATCHES
TY IV (10")-15'x100'

SEMI FUEL PUMP EXIT
8 FUEL BAYS

WEIGH SCALE EXIT

MH SAN
+02.4, 43.4' LT
RIM=601.26
INV(E)=589.63
INV(W)=589.63
INV(N)=589.63
INV(S)=589.63
INV(NW)=591.62

TRUCK EXIT SIGN

MATCH LINE STA 16+00

SIDEWALK RAMP

SIGNAL POST W/ MASTARM

MH SAN
+54.6, 34.7' RT
RIM=603.50
INV(N)=591.25
INV(SE)=591.25
INV(SW)=591.25

+90.73
50.6' RT

STA 11+29, 40' RT
22.5° BEND & 10"x10" TEE W/ 10" GATE VALVE & BOX

STA 11+23, 38' RT
TAPPING VALVE & SLEEVE 6"x6" & 10"x6" REDUCER

STA 11+92, 27' RT
DEFLECT WATER MAIN

STA 11+65, 30' RT
DEFLECT WATER MAIN

22 FT, 16" DIA CASING CENTERED ON STORM SEWER

22 FT, 16" DIA CASING CENTERED ON SAN SEWER

+71.86
30' RT

CITY OF EFFINGHAM SANITARY EASEMENT

MH SAN
+86.1, 35.0' RT
RIM=602.27
INV(W)=591.67
INV(S)=591.67

22 FT, 16" DIA CASING CENTERED ON SAN MH

22 FT, 16" DIA CASING CENTERED ON STORM SEWER

CITY OF EFFINGHAM SANITARY EASEMENT

NO STOPPING, STANDING, OR PARKING

CURB & GUTTER REMOVAL 10'

COMB CONC CURB & GUTTER TY B-6.24, 10'

481 FT, 10" PVC SDR-21 WATER MAIN

CONNECT TO EXIST 2 ½" SERVICE LINE

10 FT, 4" PVC SDR-21 WATER MAIN

STA 13+95, 27' RT
10"x4" TEE W/ 4" GATE VALVE & BOX

87 FT, 16" DIA CASING FROM 10' W. OF STRUCTURE #101 TO 10' E. OF STORM SEWER

STA 14+50, 27' RT
FIRE HYDRANT W/6" AUXILIARY VALVE & VALVE BOX

CLARENCE C. WILLENBORG JR. AND DENNIS M. WILLENBORG, dba WILLENBORG WOOD AND LUMBER

86 FT, TBF WATER MAIN

PIPELINE CENTRAL ILL PUBLIC SERVICE CO. EASEMENT
+42.92
94.79' RT

CITY OF EFFINGHAM WATER MAIN EASEMENT

RHODES DEVELOPMENT GROUP, L.L.C.
AN ILLINOIS LIMITED LIABILITY COMPANY

SECTION 16
T8N, R6E, 3RD P.M.

PILOT STATION SLOPE EASEMENT
STA 13+42.3 TO STA 18+57.9

OVERHEAD GARAGE DOOR

N

20 0 20
SCALE IN FEET

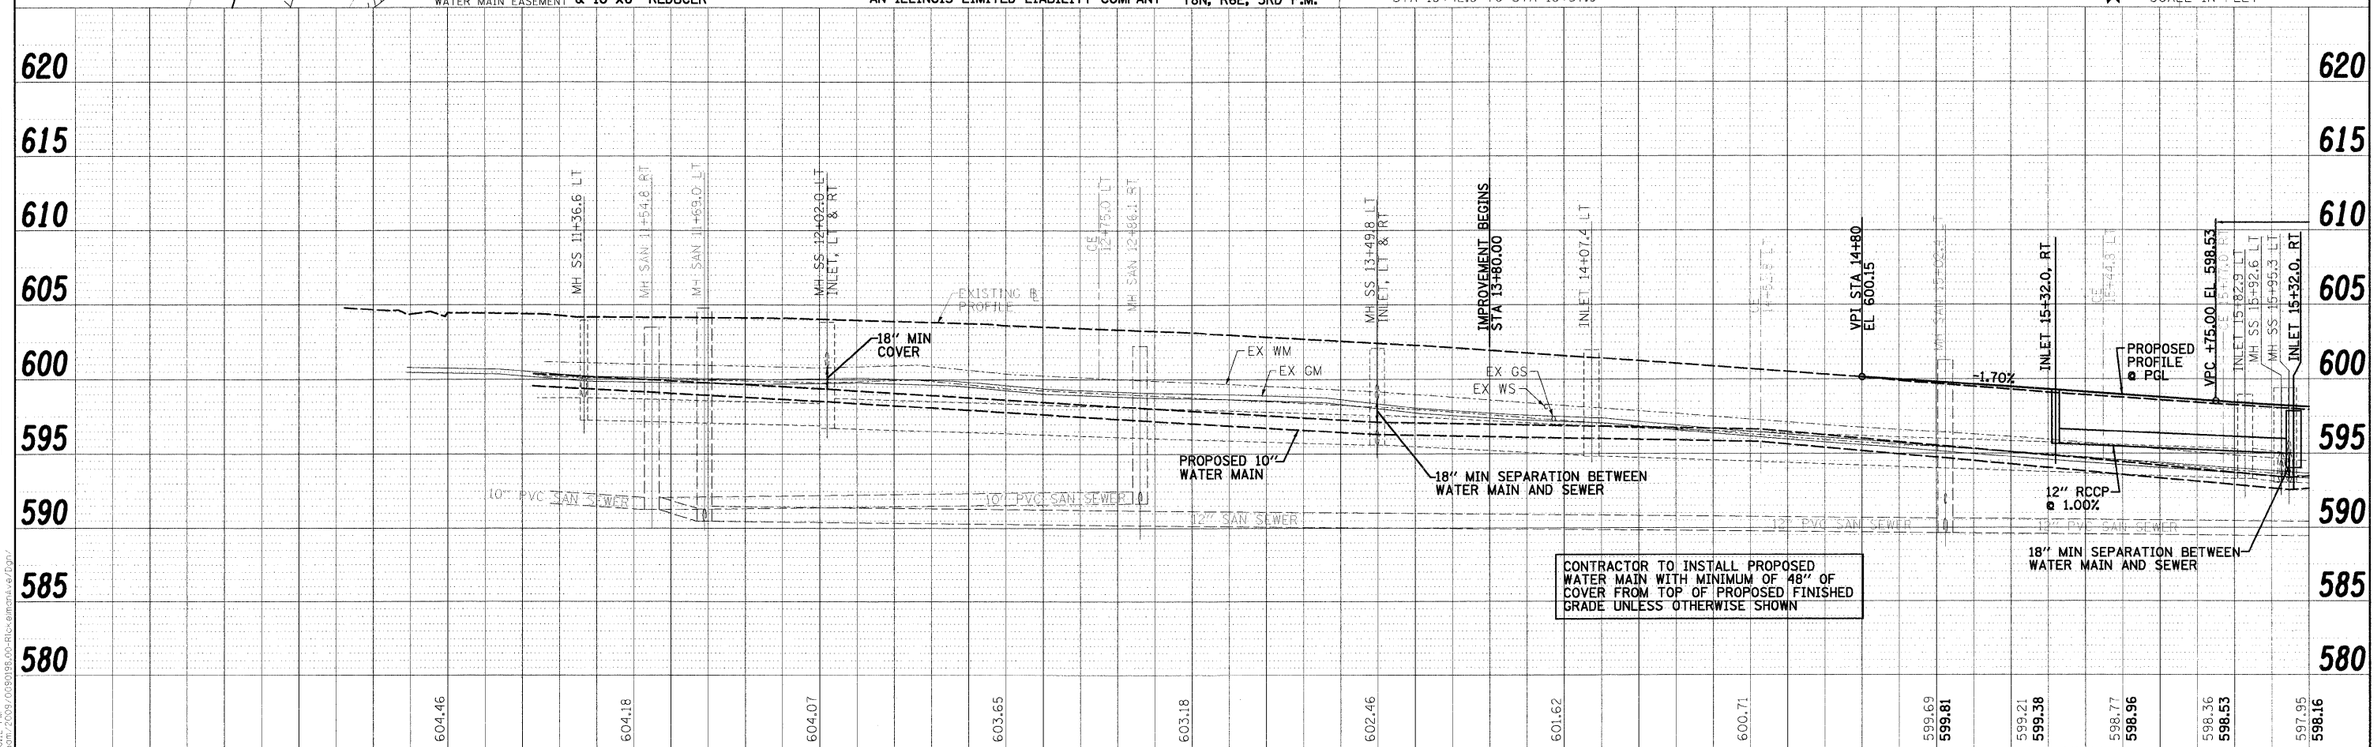

FILE NAME = 0090198.WM P&P west.dgn	USER NAME = $USER$	DESIGNED - RJB/ACH	REVISED -
		DRAWN - JTC	REVISED -
	PLOT SCALE = $SCALE$	CHECKED - ACH	REVISED -
	PLOT DATE = 10/19/2010	DATE - 10/19/10	REVISED -

CITY OF EFFINGHAM

RICKELMAN AVE (FAU 8376) SECTION 07-00112-00-PV
WATER MAIN PLAN AND PROFILE

SCALE: 1"=20' | SHEET NO. OF SHEETS | STA. 11+23.0 TO STA. 16+00.0

F.A.U RTE.	SECTION	COUNTY	TOTAL SHEETS	SHEET NO.
8376	07-00112-00-PV	EFFINGHAM	53	23
		CONTRACT NO. 95635		
FED. ROAD DIST. NO.	ILLINOIS	FED. AID PROJECT		

FARNSWORTH GROUP, INC. CONSULTING ENGINEERS - 104 NORTH SECOND STREET, SUITE A, EFFINGHAM, IL 62401 (217)342-5668 / (217)342-5853 FAX

IL 45 TO EAST OF BOX
0090198_RM-P&P-west.dgn
10/19/2010
8:45:41 AM
E:\Farnsworth\Projects\0090198.00-Rickelman Ave\Dgn\