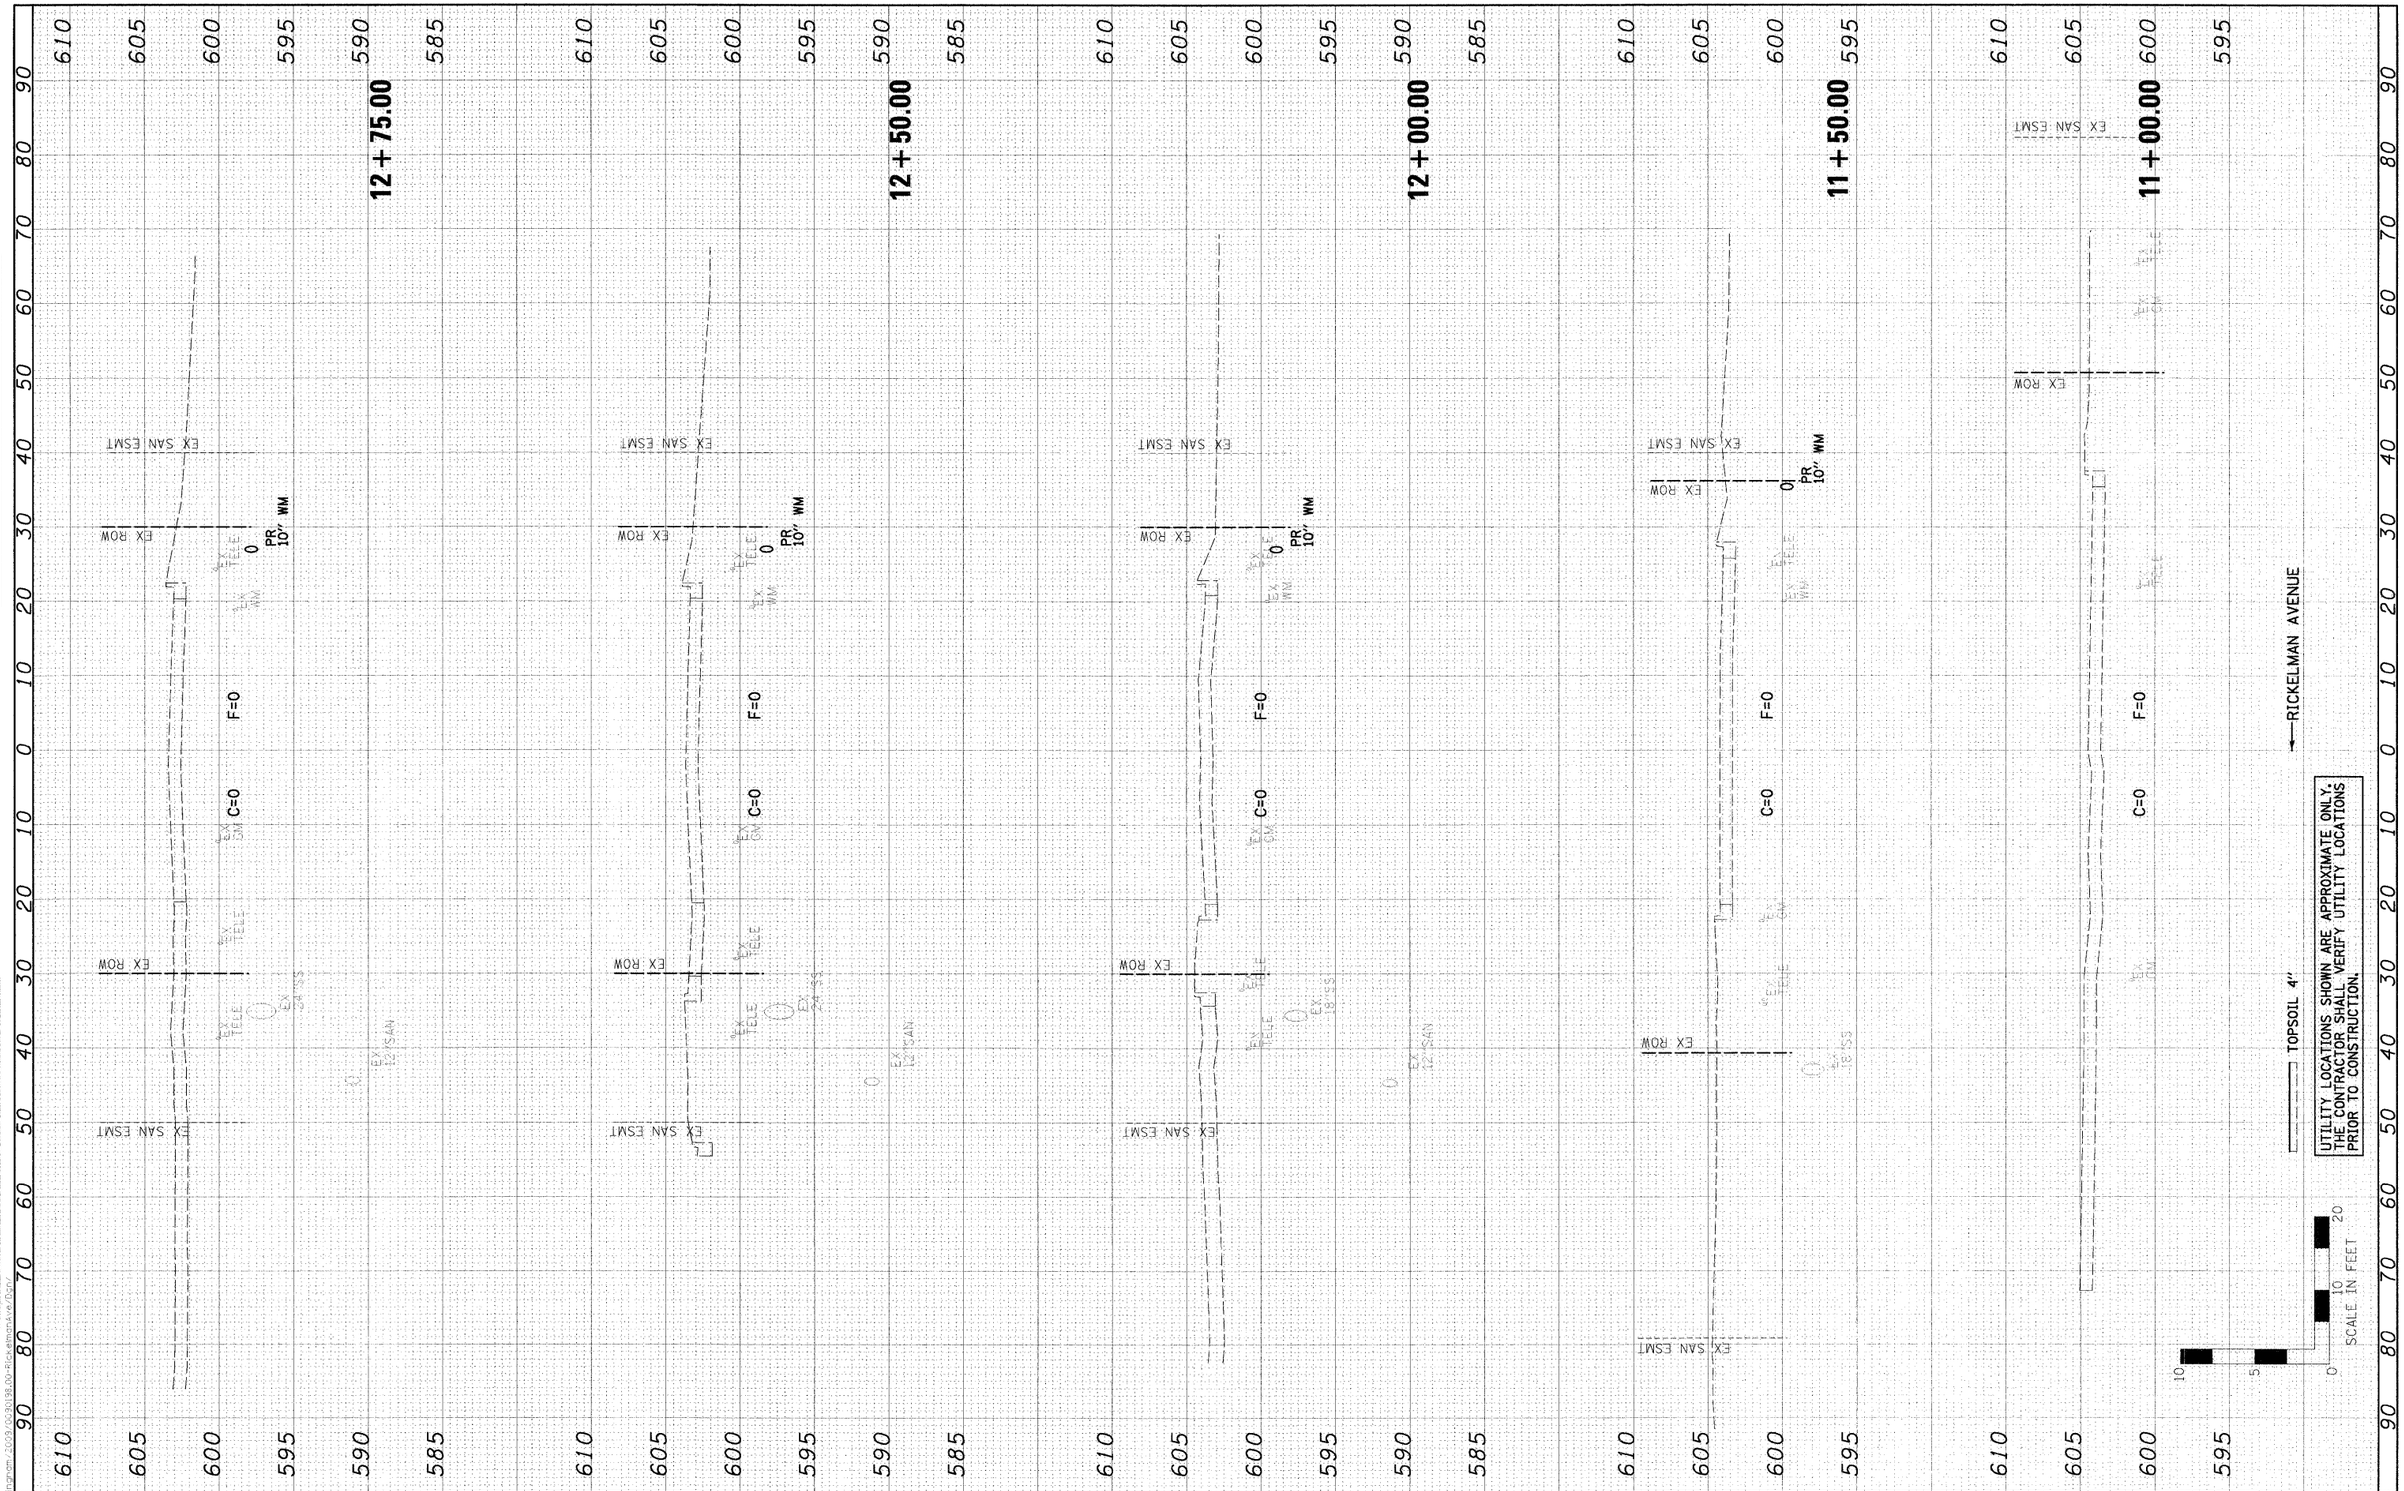

IL 45 TO EAST OF BOX

FILE NAME = 0090198_xsect-west.dgn	USER NAME = $USER$	DESIGNED - PSA	REVISED -	CITY OF EFFINGHAM	RICKELMAN AVE (FAU 8376) SECTION 07-00112-00-PV CROSS SECTIONS	F.A.U RTE. 8376	SECTION 07-00112-00-PV	COUNTY EFFINGHAM	TOTAL SHEETS 53 / SHEET NO. 43
		DRAWN - JTC	REVISED -					CONTRACT NO. 95635	
	PLOT SCALE = $SCALE$	CHECKED - PJM	REVISED -		SCALE: H=10', V=5' SHEET NO. OF SHEETS STA. 11+00.00 TO STA. 12+75.00	FED. ROAD DIST. NO.	ILLINOIS	FED. AID PROJECT	
	PLOT DATE = 10/19/2010	DATE - 10/19/10	REVISED -						

FARNSWORTH GROUP, INC. CONSULTING ENGINEERS - 104 NORTH SECOND STREET, SUITE A, EFFINGHAM, IL 62401 (217)342-5668 / (217)342-5853 FAX