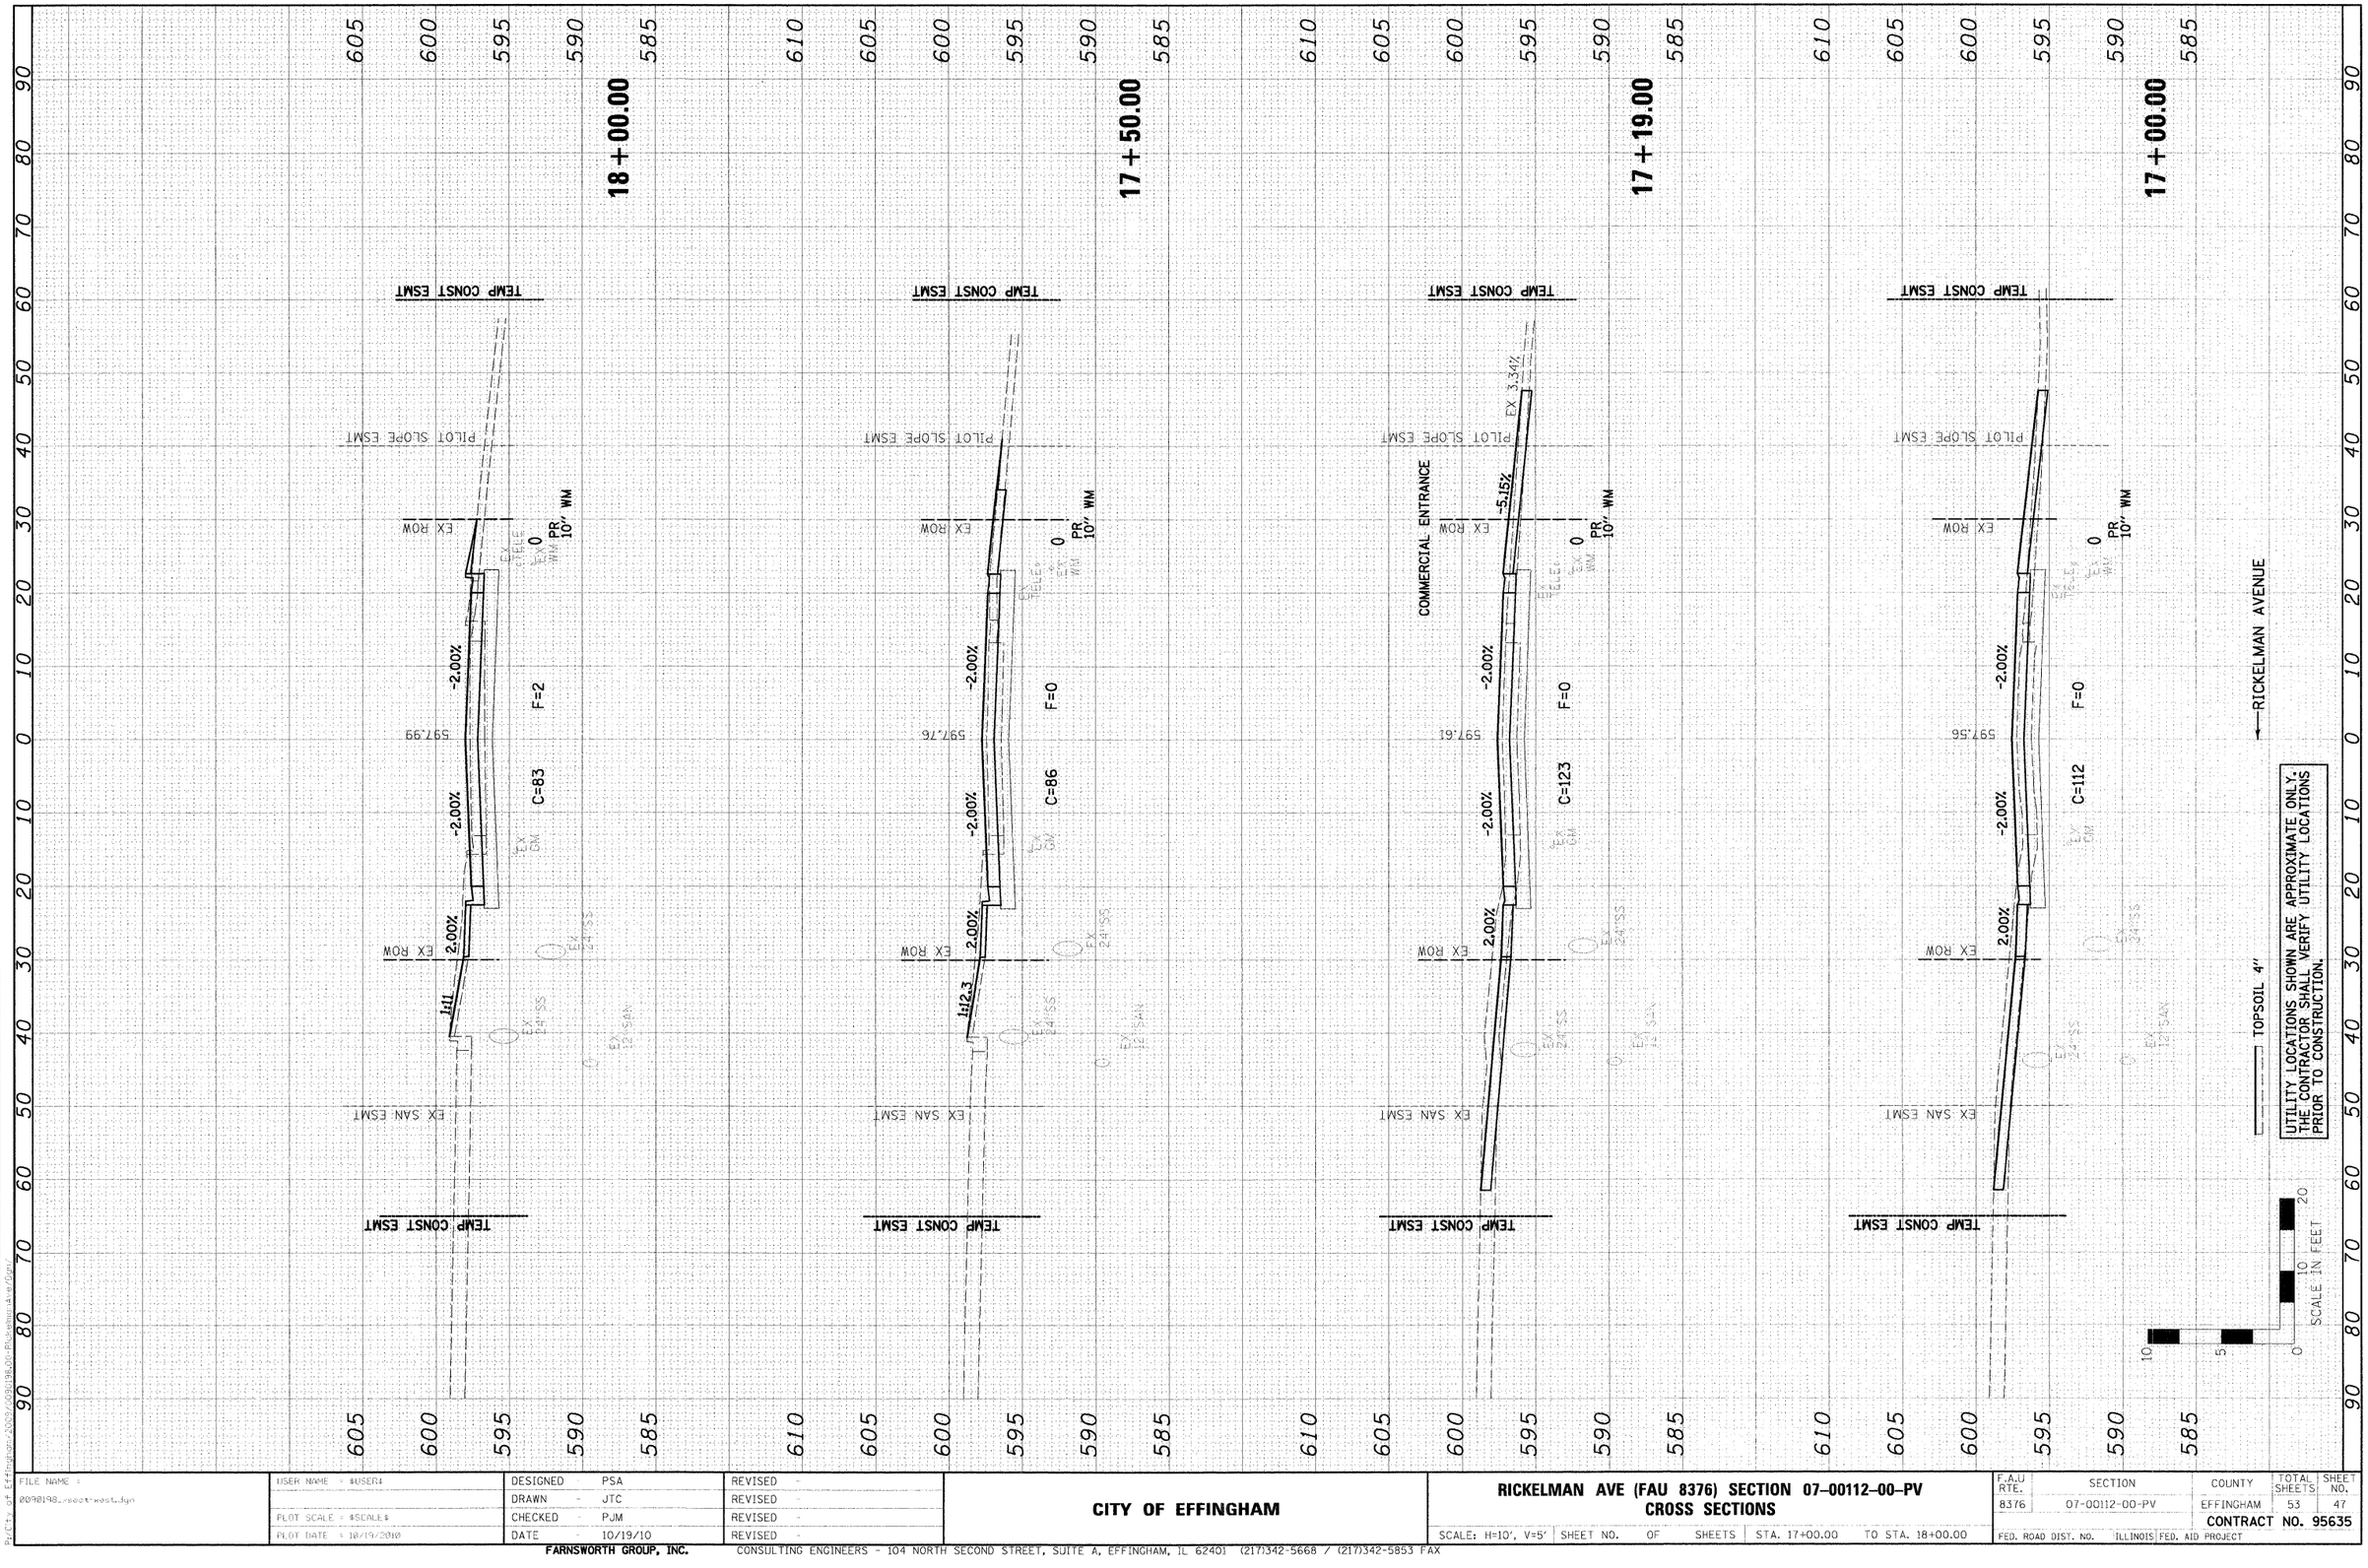

IL 45 TO EAST OF BOX
20090198_sheet-west.dgn
10/19/2010 10:13:12 PM
Effingham 2009\20090198.00-Rickelman Ave\Dgn\

FILE NAME = 20090198_sheet-west.dgn	USER NAME = $USER#	DESIGNED - PSA	REVISED -	CITY OF EFFINGHAM	RICKELMAN AVE (FAU 8376) SECTION 07-00112-00-PV CROSS SECTIONS
		DRAWN - JTC	REVISED -		
	PLOT SCALE = $SCALE$	CHECKED - PJM	REVISED -		SCALE: H=10', V=5' | SHEET NO. OF SHEETS | STA. 17+00.00 TO STA. 18+00.00
	PLOT DATE = 10/19/2010	DATE - 10/19/10	REVISED -		

F.A.U RTE.	SECTION	COUNTY	TOTAL SHEETS	SHEET NO.
8376	07-00112-00-PV	EFFINGHAM	53	47
FED. ROAD DIST. NO.	ILLINOIS	FED. AID PROJECT	CONTRACT NO. 95635	

FARNSWORTH GROUP, INC. CONSULTING ENGINEERS - 104 NORTH SECOND STREET, SUITE A, EFFINGHAM, IL 62401 (217)342-5668 / (217)342-5853 FAX