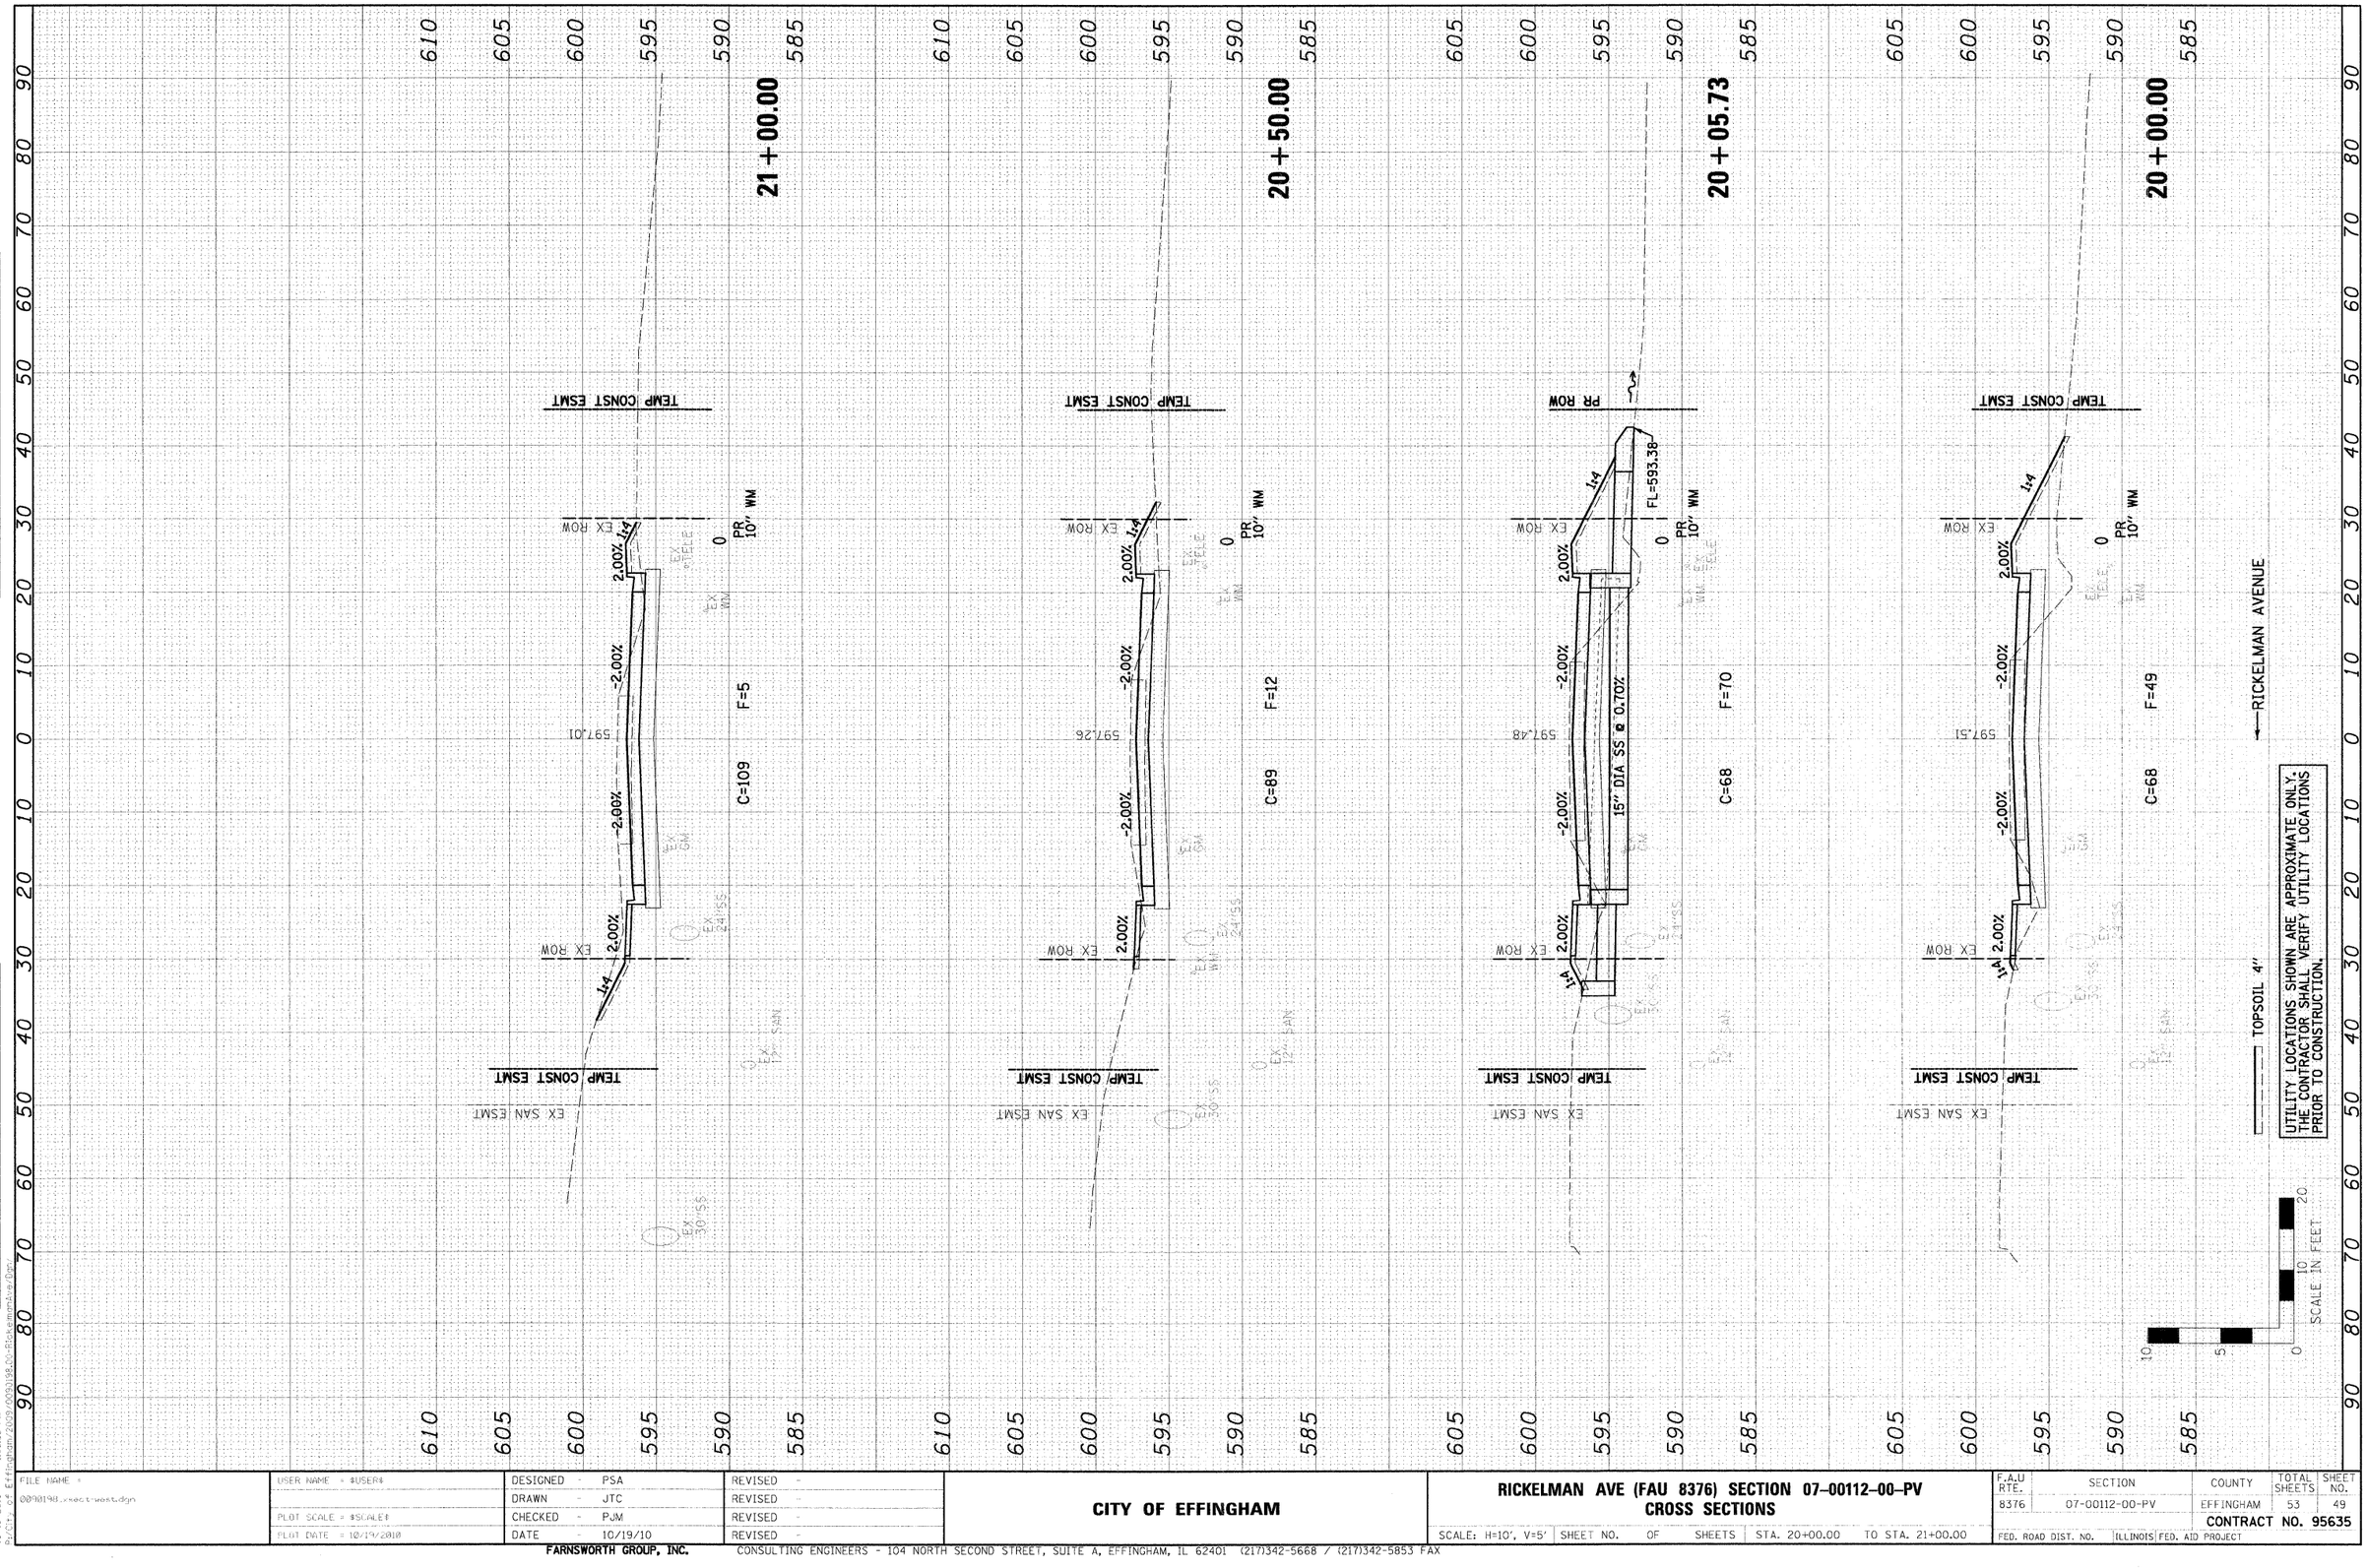

IL 45 TO EAST OF BOX
0090198_sheet-west.dgn
10/19/2010
1:08:33 PM
By:pjm c:\Effingham\2009\0090198\Rickelman Ave\Dgn\

FILE NAME = 0090198_sheet-west.dgn	USER NAME = $USER#	DESIGNED - PSA	REVISED -	**CITY OF EFFINGHAM**	**RICKELMAN AVE (FAU 8376) SECTION 07-00112-00-PV CROSS SECTIONS**
		DRAWN - JTC	REVISED -		
	PLOT SCALE = $SCALE#	CHECKED - PJM	REVISED -		SCALE: H=10', V=5' | SHEET NO. OF SHEETS | STA. 20+00.00 TO STA. 21+00.00
	PLOT DATE = 10/19/2010	DATE - 10/19/10	REVISED -		

F.A.U RTE.	SECTION	COUNTY	TOTAL SHEETS	SHEET NO.
8376	07-00112-00-PV	EFFINGHAM	53	49
		CONTRACT NO. 95635		
FED. ROAD DIST. NO.	ILLINOIS	FED. AID PROJECT		

FARNSWORTH GROUP, INC. CONSULTING ENGINEERS - 104 NORTH SECOND STREET, SUITE A, EFFINGHAM, IL 62401 (217)342-5668 / (217)342-5853 FAX