CONTRACT NO. 97458

F.A.U. RTE.	SECTION	COUNTY	TOTAL SHEETS	SHEET NO.
8979	05-00017-00-PV	MADISON	37	23
STA. 10+00.00		TO STA. 21+75.00		
FED. ROAD DIST. NO.	ILLINOIS	FEDERAL AID PROJECT		

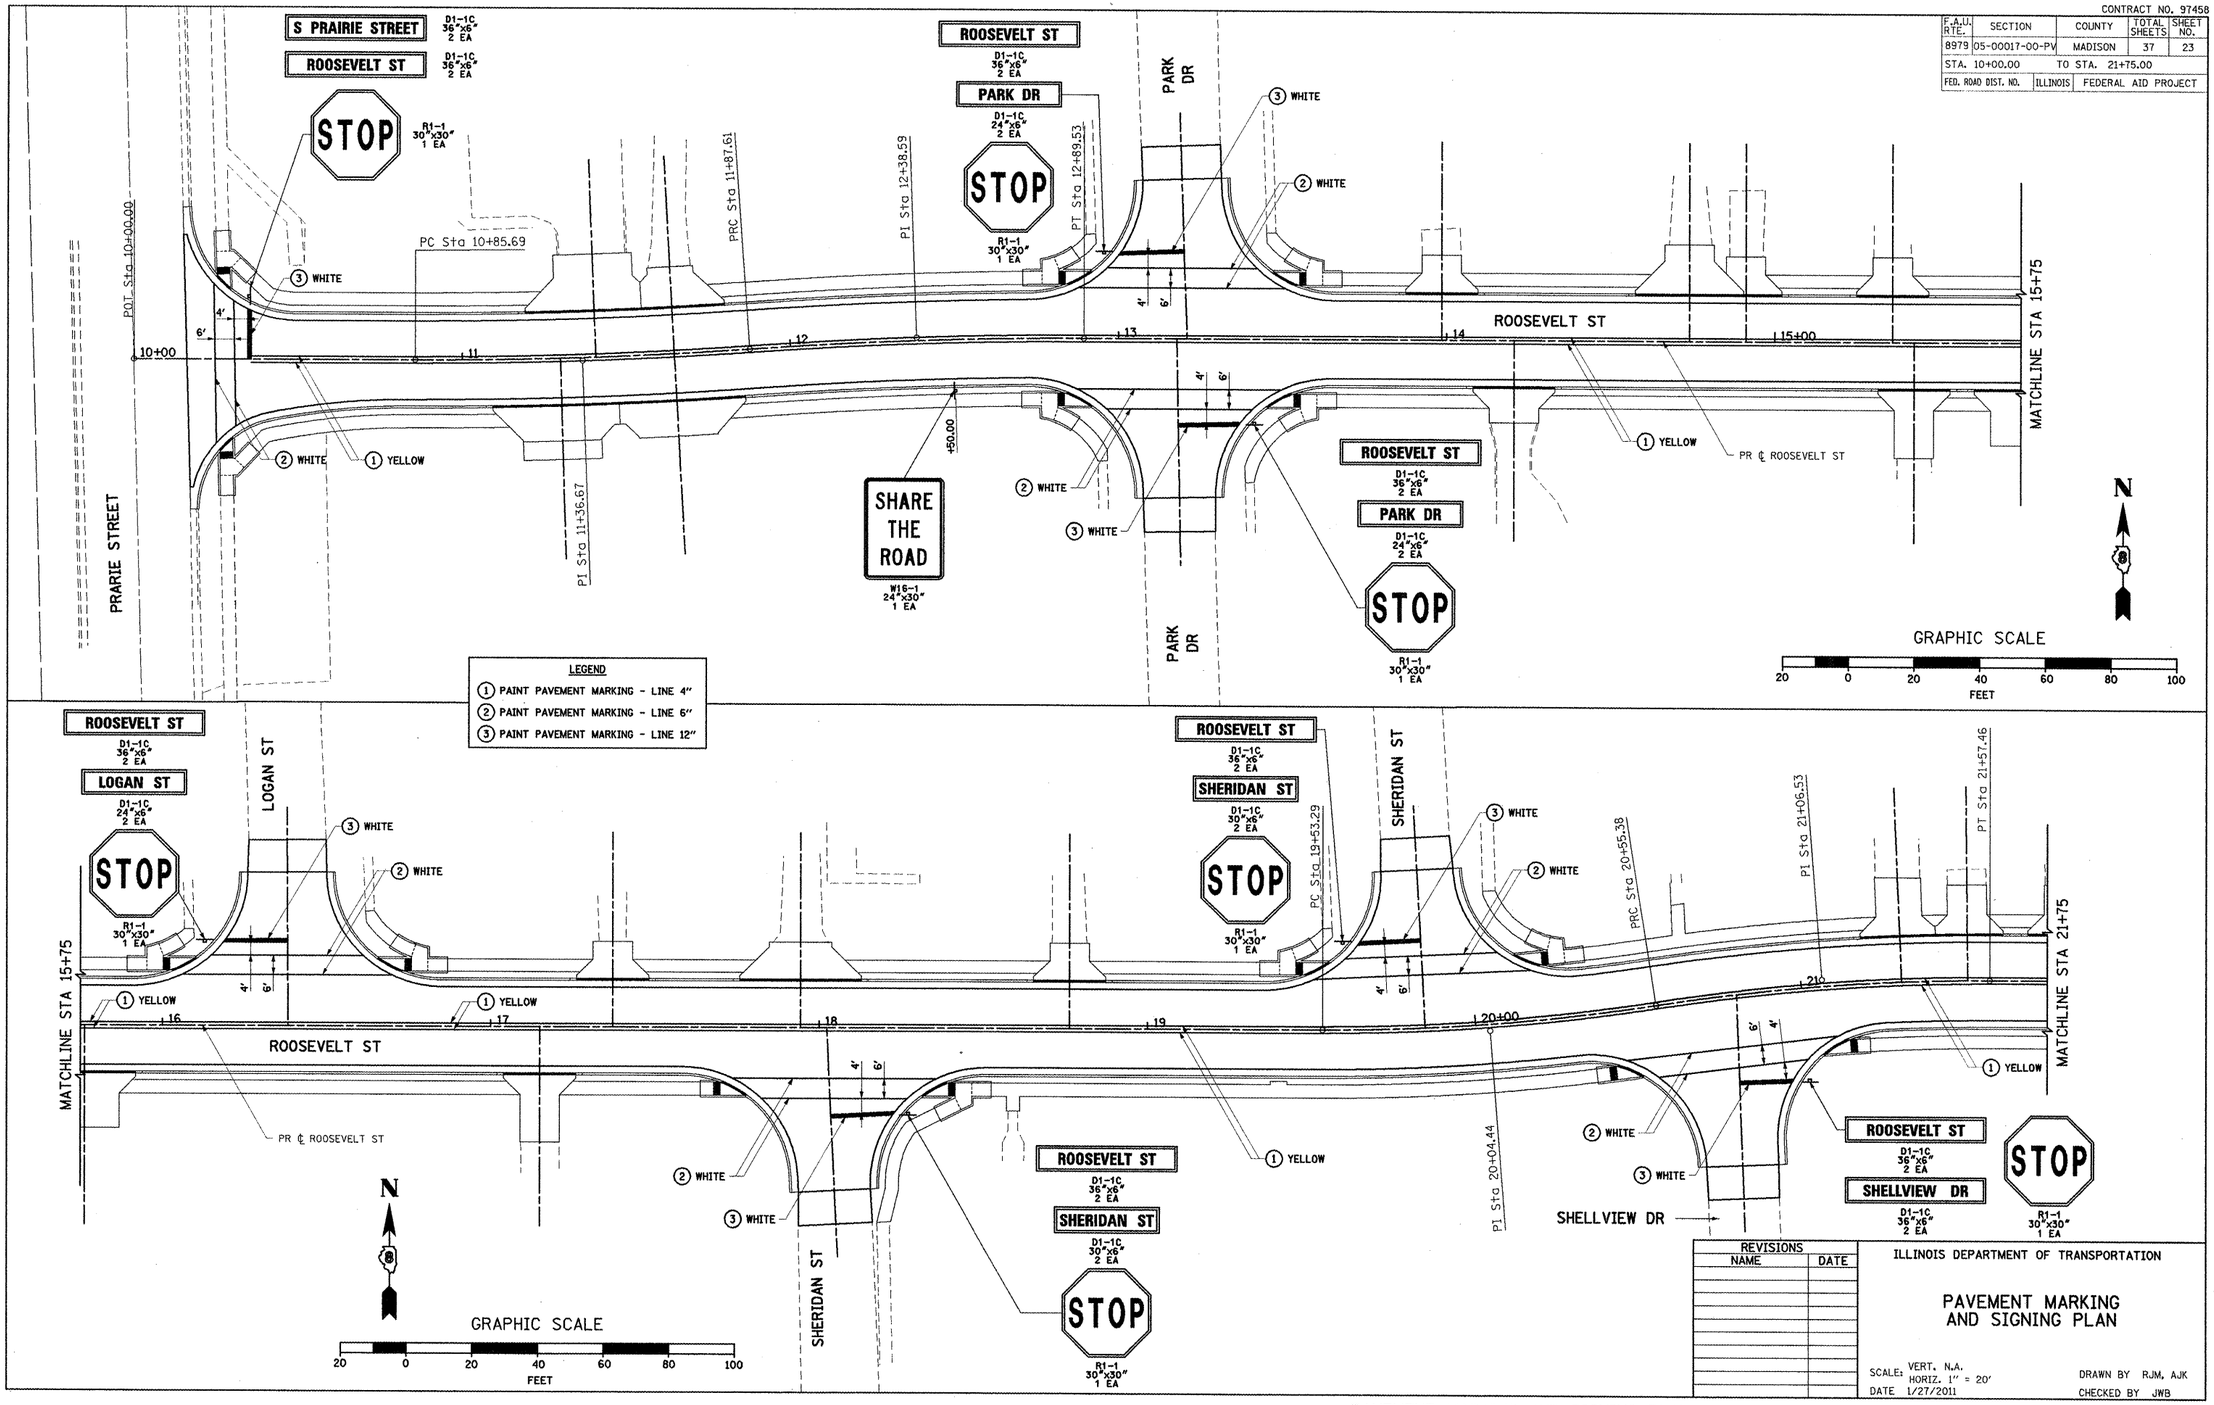

LEGEND

1. PAINT PAVEMENT MARKING - LINE 4"
2. PAINT PAVEMENT MARKING - LINE 6"
3. PAINT PAVEMENT MARKING - LINE 12"

REVISIONS	
NAME	DATE

ILLINOIS DEPARTMENT OF TRANSPORTATION

PAVEMENT MARKING AND SIGNING PLAN

SCALE: VERT. N.A. HORIZ. 1" = 20'
DATE 1/27/2011

DRAWN BY RJM, AJK
CHECKED BY JWB

PAVEMENT MARKING AND SIGNING PLAN: ROOSEVELT STREET - STA. 10+00.00 TO STA. 21+75.00

PLOT DATE = 1/27/2011
FILE NAME = I:\bethelto\05460003\draw\sheets\phase 1\023_PAVEMENT-MARKING.001.dgn
PLOT SCALE = 42.353 ' / IN.
USER NAME = Rusty Millenbine