ED017

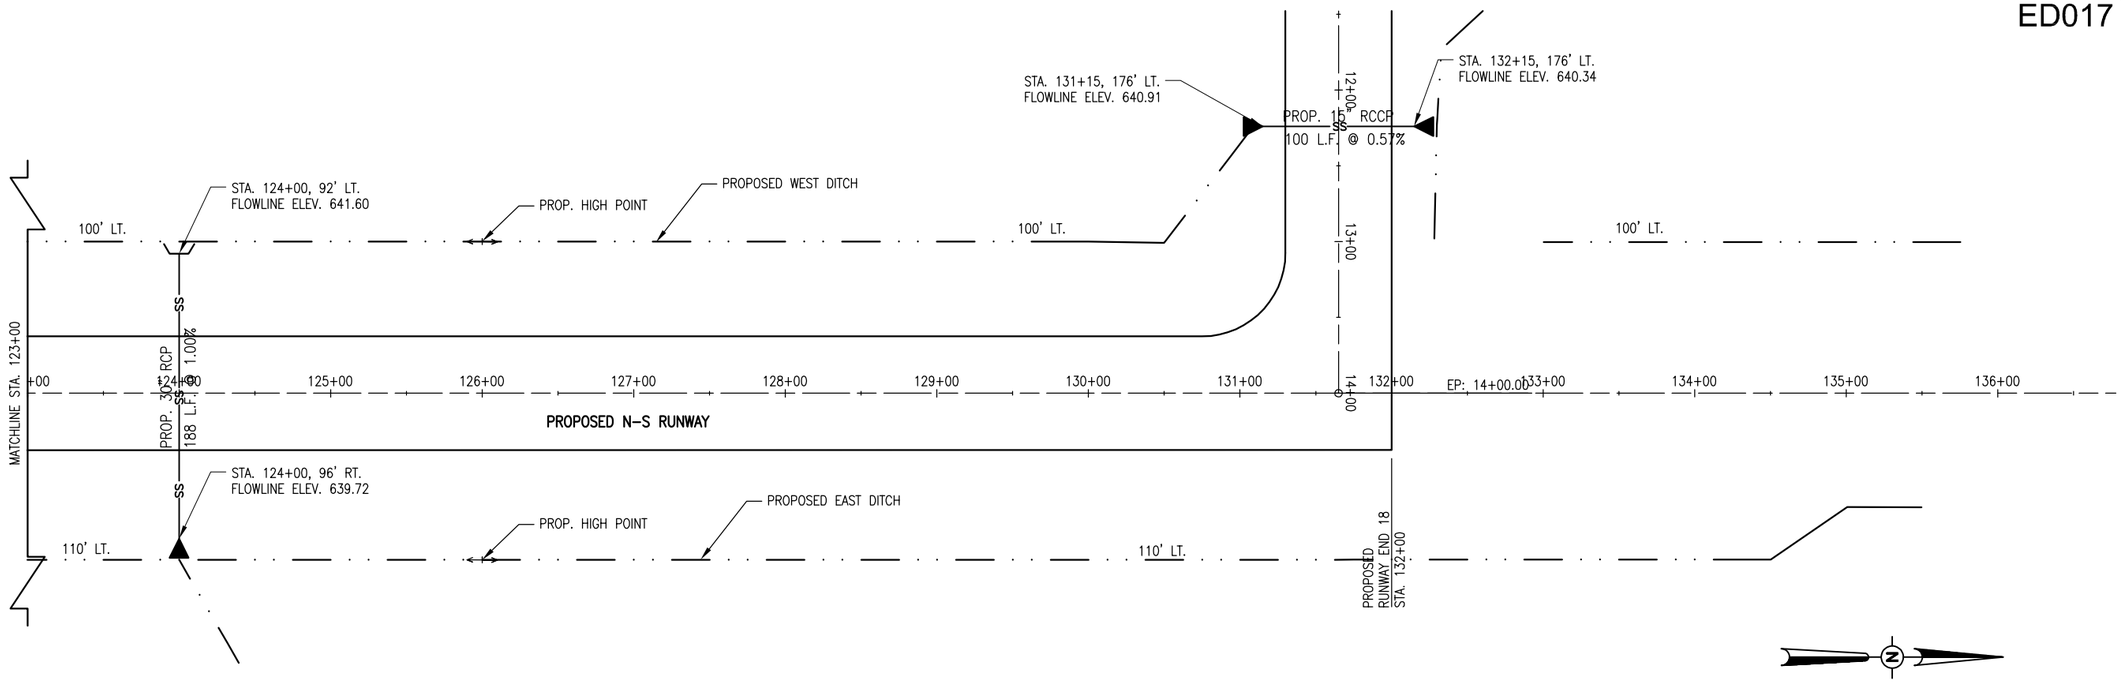

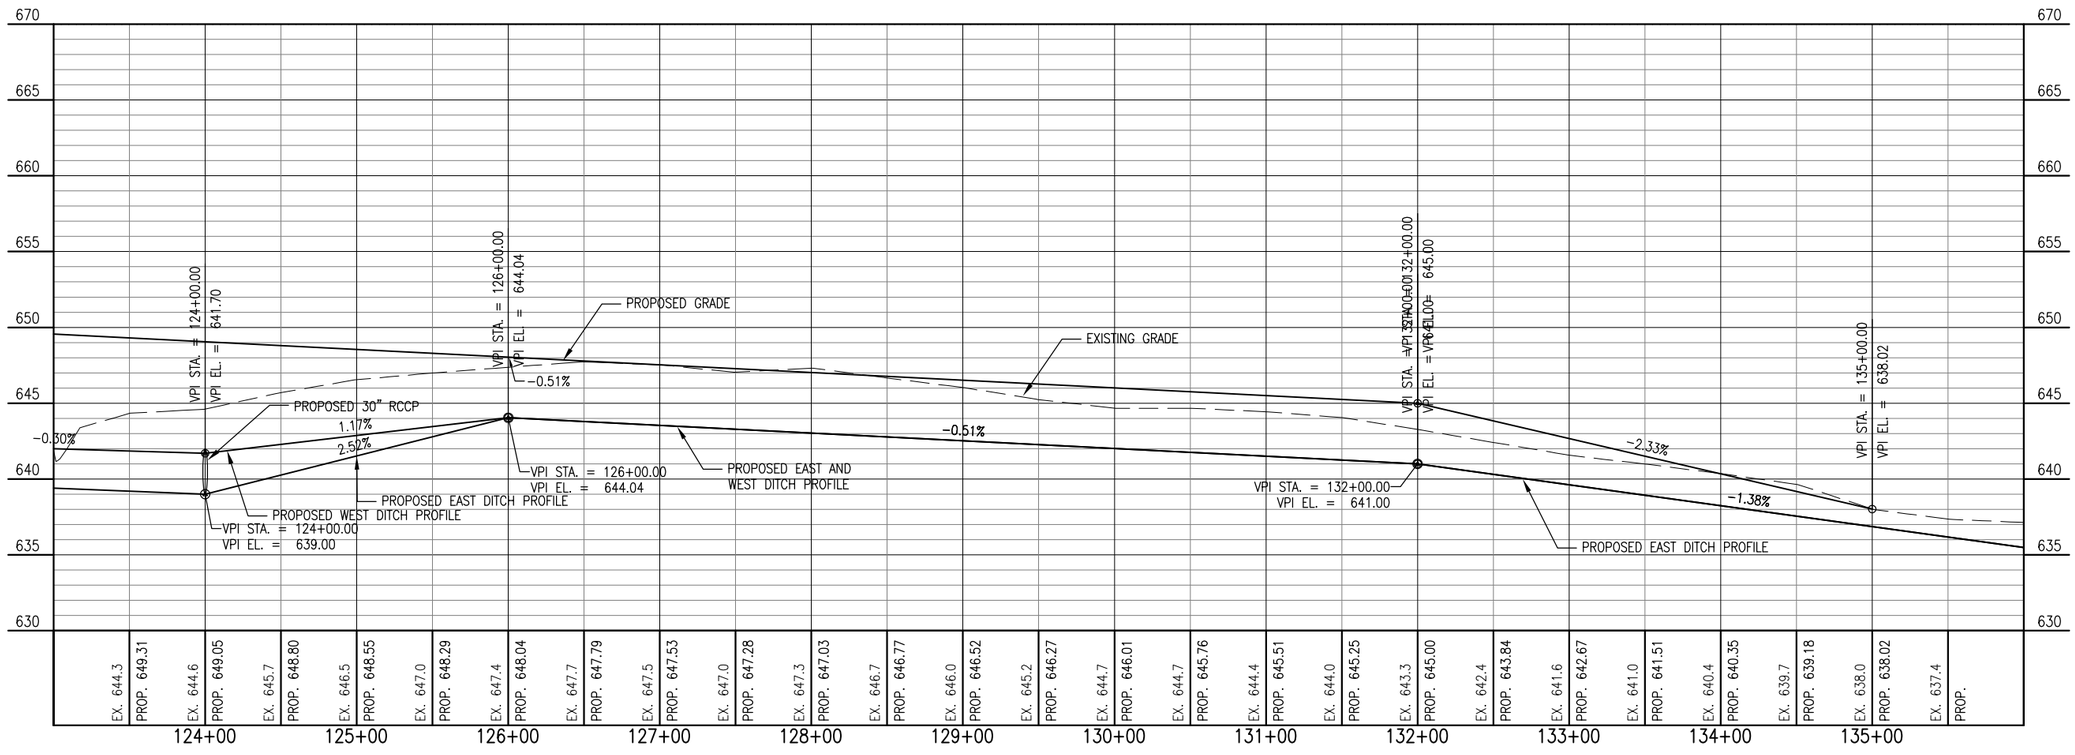

REVISION | DATE

EDGAR COUNTY AIRPORT
PARIS, ILLINOIS

IL PROJ.: PRG-4018 A.I.P. PROJ.: 3-17-0077-B13

Hanson Proj. No. 10A0053
Filename R-701PNP.DWG
Scale 1"= 50'
Date 03/10/11

LAYOUT	BAK	01/11/11
DRAWN	BAK	01/11/11
REVIEWED	xxx	xx/xx/xx

HANSON

©Copyright Hanson Professional Services Inc. 2011

Hanson Professional Services Inc.
1525 South Sixth Street
Springfield, Illinois 62703-2886
www.hanson-inc.com
Offices Nationwide

CONSTRUCT CROSSWIND
RUNWAY 18-36

RWY 18-36 PLAN AND
PROFILE - STA. 123+00.00
TO STA. 136+00.00

14
14 of 137 sheets

MAR 11, 2011 10:18 AM RNKED0461 C:\PWSE_WORK\DO_NOT_DELETE\DMS18063\R-701PNP.DWG