ED017

LEGEND

PROPOSED PAVEMENT

PROPOSED GRADING AND SEEDING LIMITS

×673.33 EXISTING GRADE

×673.33 PROPOSED GRADE

N

0' 20' 40' 80'

HALF SIZE SCALE: 1"= 80'
FULL SIZE SCALE: 1"= 40'

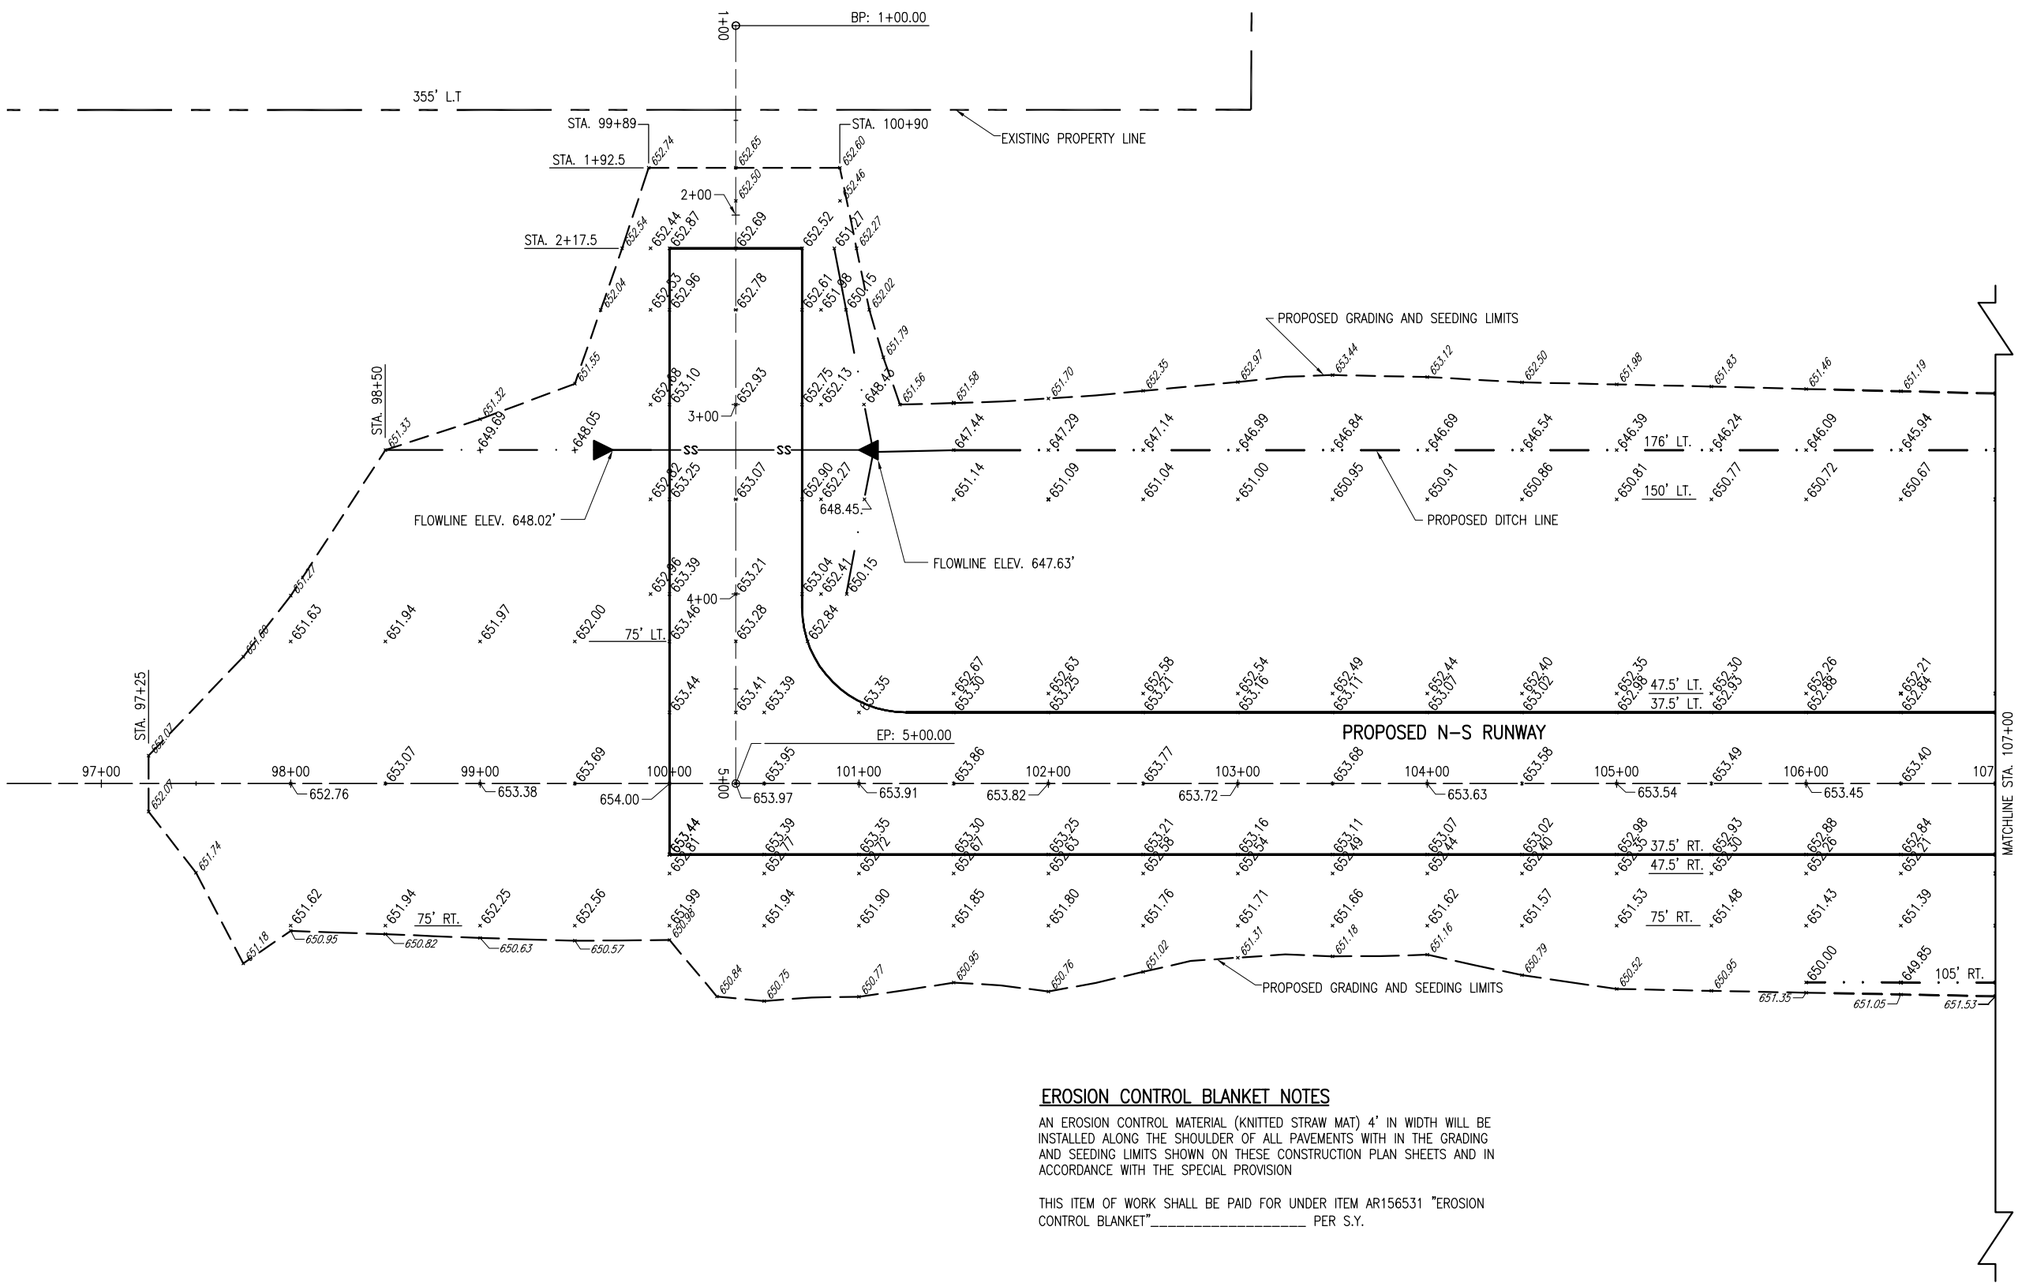

EROSION CONTROL BLANKET NOTES

AN EROSION CONTROL MATERIAL (KNITTED STRAW MAT) 4' IN WIDTH WILL BE INSTALLED ALONG THE SHOULDER OF ALL PAVEMENTS WITH IN THE GRADING AND SEEDING LIMITS SHOWN ON THESE CONSTRUCTION PLAN SHEETS AND IN ACCORDANCE WITH THE SPECIAL PROVISION

THIS ITEM OF WORK SHALL BE PAID FOR UNDER ITEM AR156531 "EROSION CONTROL BLANKET"_____ PER S.Y.

REVISION | DATE

EDGAR COUNTY AIRPORT
PARIS, ILLINOIS

IL PROJ.: PRG-4018 A.I.P. PROJ.: 3-17-0077-B13

Hanson Proj. No. 10A0053
Filename R-191STK.DWG
Scale 1"= 40'
Date 03/10/11

LAYOUT	JEO	01/04/11
DRAWN	JEO	01/04/11
REVIEWED	CAH	xx/xx/xx

HANSON

© Copyright Hanson Professional Services Inc. 2011

Hanson Professional Services Inc.
1525 South Sixth Street
Springfield, Illinois 62703-2886
www.Hanson-Inc.com
Offices Nationwide

CONSTRUCT CROSSWIND RUNWAY 18-36

PROPOSED STAKING PLAN
STA. 97+25 TO STA. 107+00

15

15 of 137 sheets

MAR 11, 2011 10:22 AM RINKE00461 C:\PWISE_WORK\DO_NOT_DELETE\DMS180631\R-191STK.DWG