SOUTH TAXIWAY EDGE
STA. 115+83.61

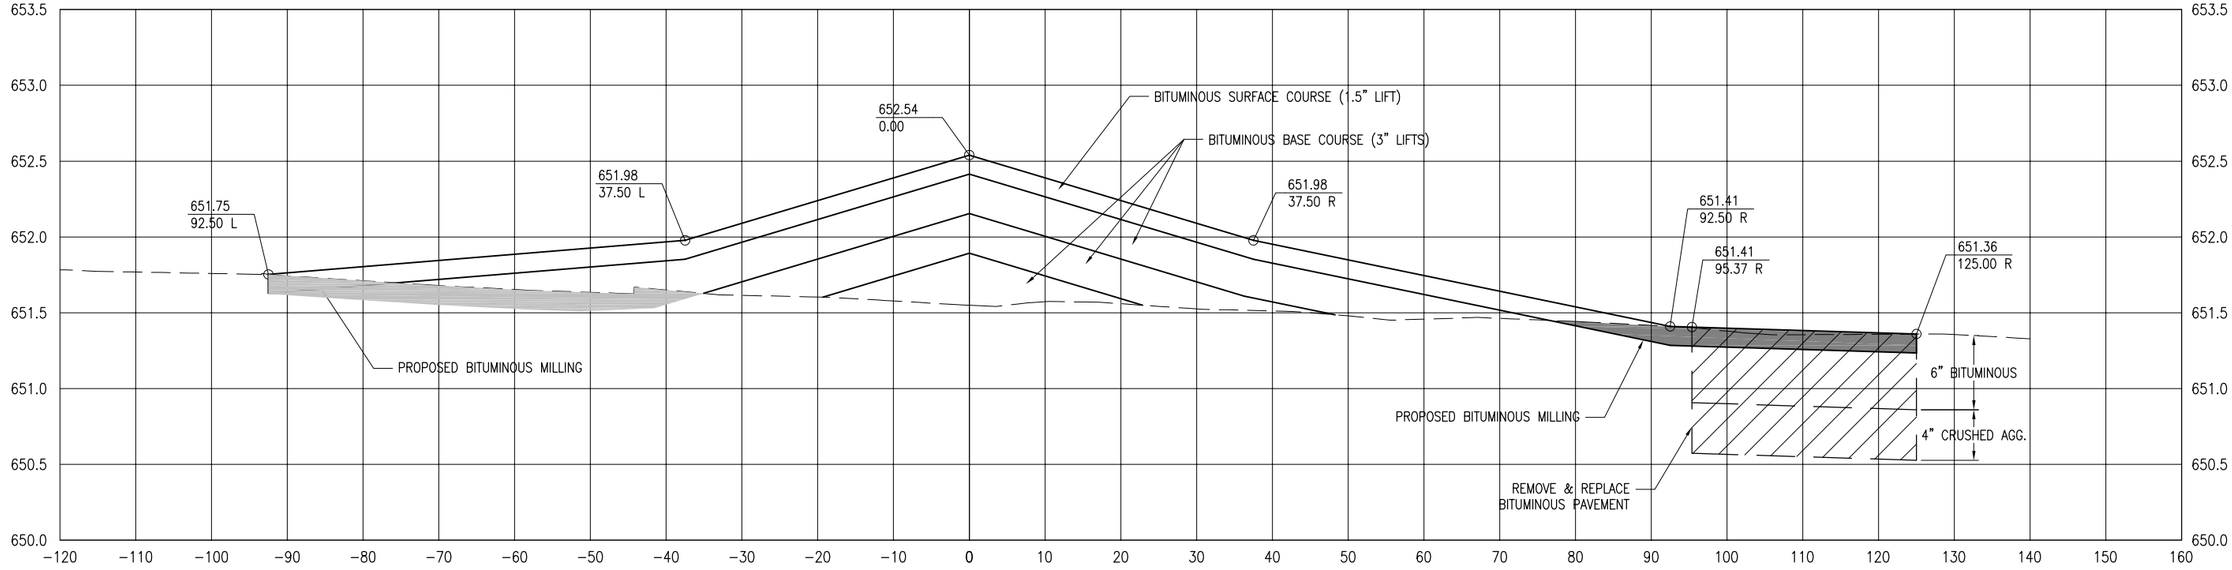


STA. 115+28.59

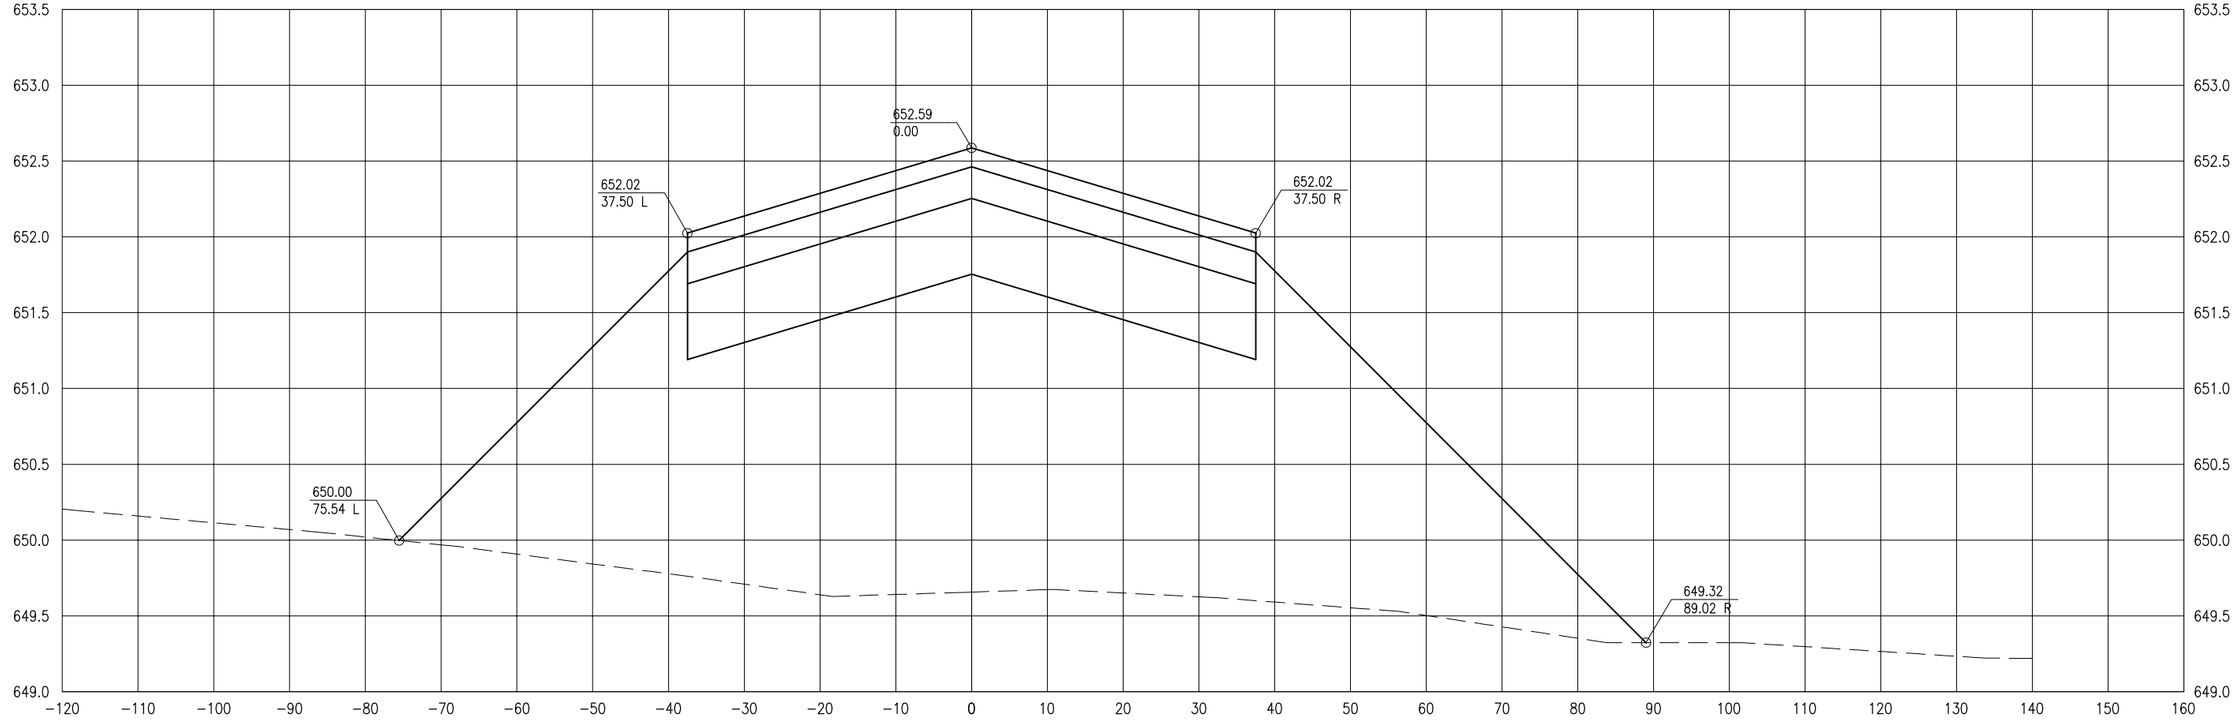


REVISION
DATE

EDGAR COUNTY AIRPORT
PARIS, ILLINOIS

A.I.P. PROJ.: 3-17-0077-B13
IL PROJ.: PRG-4018

Hanson Proj. No. 10A0053
Filename R-800INT.DWG
Scale V. 1"=0.5' H. 1"=10'
Date 03/10/11

| | | |
|---|---|---|
| LAYOUT | MDR | 01/04/11 |
| DRAWN | DPE | 1/21/11 |
| REVIEWED | CAH | xx/xx/xx |

HANSON

© Copyright Hanson Professional Services Inc. 2011

Hanson Professional Services Inc.
1525 South Sixth Street
Springfield, Illinois 62703-2886
www.hanson-inc.com
Offices Nationwide

CONSTRUCT CROSSWIND
RUNWAY 18-36

N-S RWY. & TXY. B
INTERSECTION STA.
115+28.59 - STA. 115+83.61



MAR 11, 2011 10:27 AM RINKE00461 C:\PWISE_WORK\DO_NOT_DELETE\DMS180631\R-800INT.DWG