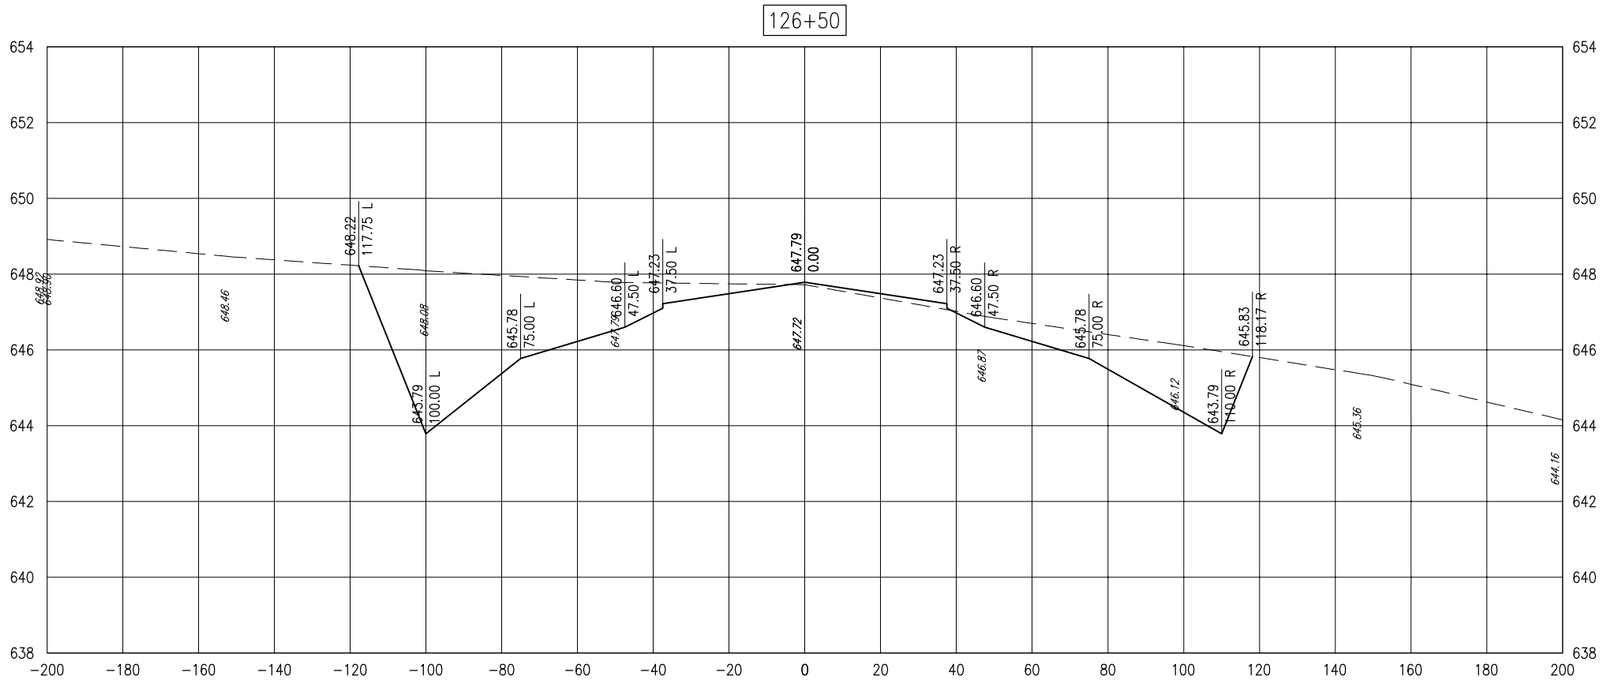

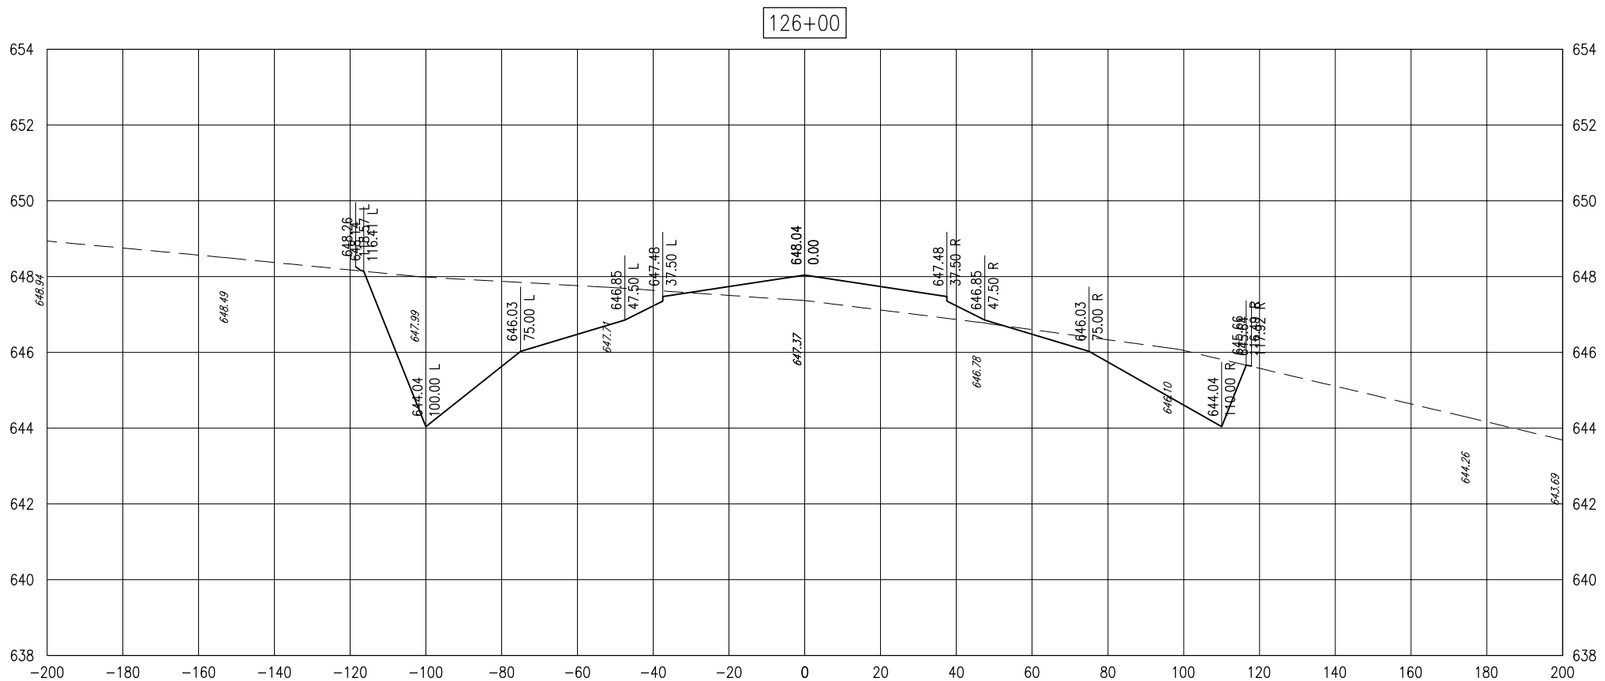

MAR 11, 2011 3:40 PM RINKE00461 C:\PWISE_WORK\DO_NOT_DELETE\DMS1806(3)\R-309XS.DWG

EDGAR COUNTY AIRPORT
PARIS, ILLINOIS

IL PROJ.: PRG-4018 A.I.P. PROJ.: 3-17-0077-B13

DATE	REVISION

Hanson Proj. No. 10A0053
Filename R-309XS.DWG
Scale V. 1"= 2', H. 1"= 20'
Date 03/10/11

LAYOUT	MDR	01/11/11
DRAWN	MDR	01/11/11
REVIEWED	CAH	xx/xx/xx

© Copyright Hanson Professional Services Inc. 2011

Hanson Professional Services Inc.
1525 South Sixth Street
Springfield, Illinois 62703-2886
www.hanson-inc.com
Offices Nationwide

CONSTRUCT CROSSWIND
RUNWAY 18-36

CROSS-SECTIONS FOR
RUNWAY 18-36 STA.
126+00 TO STA. 126+50