LI032

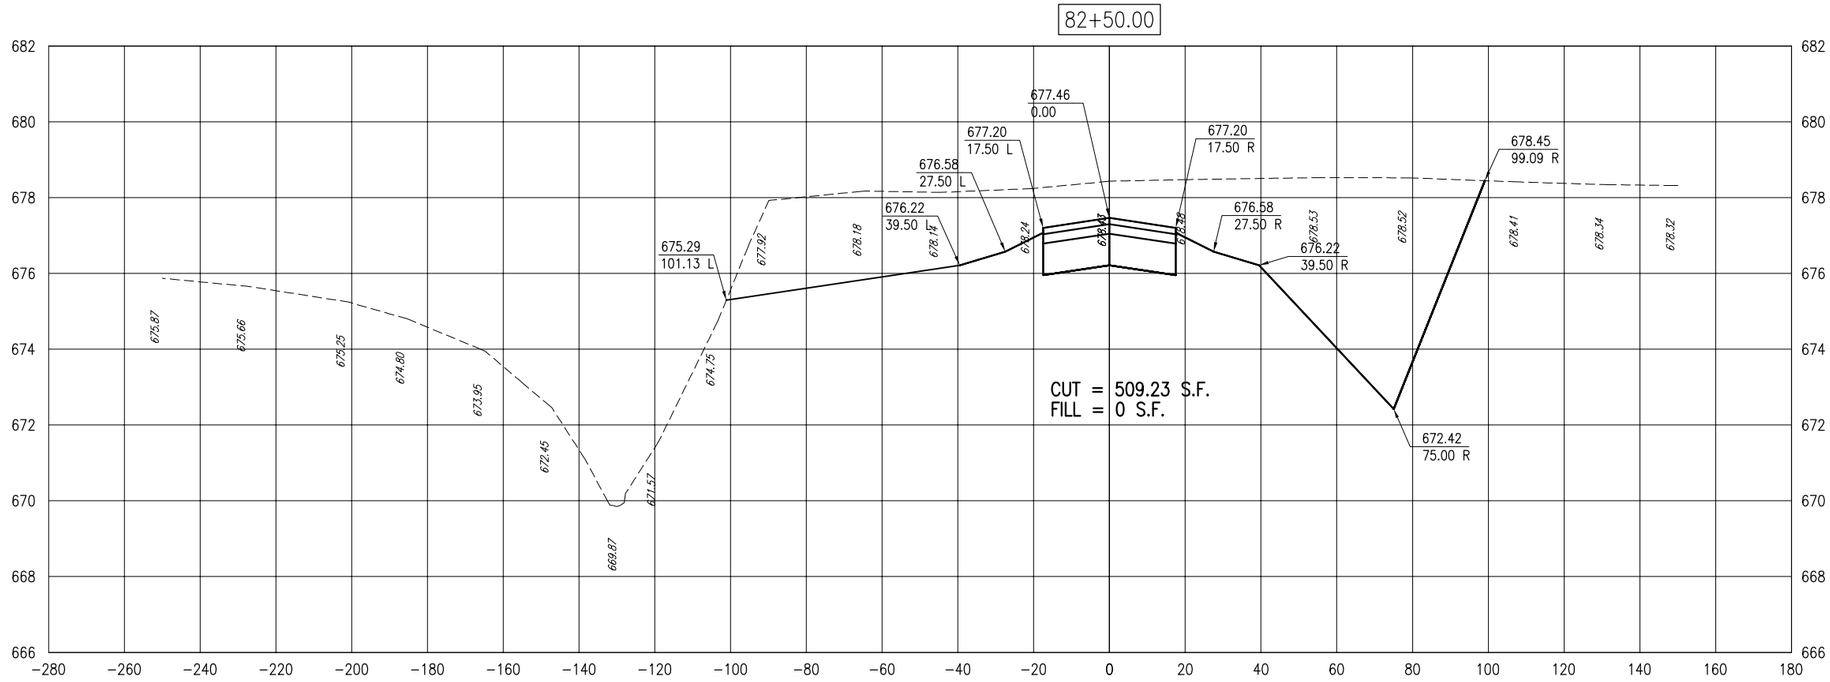

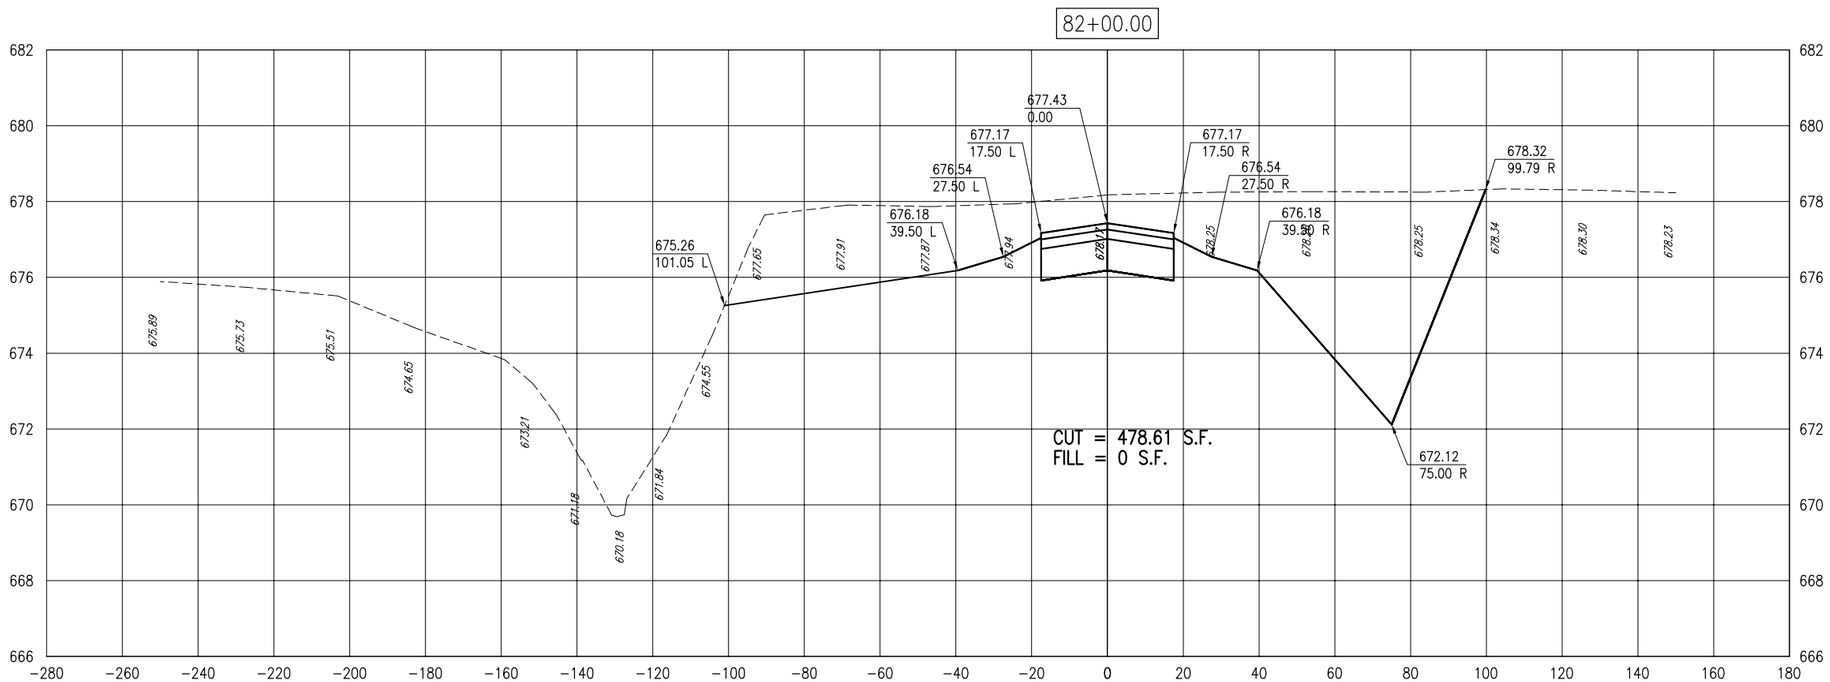

MAR 14, 2011 11:21 AM HAGLOO0382
I:\AIRPORTS\LITCHFIELD\10A0094\CADD\AIRPORT\SHEET\R-304-XSEC.DWG - STA. 82+00 TO STA. 82+50

DATE | REVISION | BY

LITCHFIELD MUNICIPAL AIRPORT
LITCHFIELD, ILLINOIS

IL. PROJ.: 3LF-4046 A.I.P. PROJ.: 3-17-0063-B17

Hanson Project No. 10A0940.0800
Filename R-304-XSEC.DWG
Scale V. 1"=2', H. 1"=20'
Date 02/04/11

LAYOUT	MDR	01/04/11
DRAWN	JEO	01/04/11
REVIEWED	CAH	02/17/11

HANSON

Hanson Professional Services Inc.
1525 South Sixth Street
Springfield, Illinois 62703-2886
Offices Nationwide

TAXIWAY "C" EXTENSION

CROSS-SECTIONS FOR TAXIWAY C
STA. 82+00 TO STA. 82+50

61