LEGEND

- WORK AREA
- IMPACT ATTENUATORS, TEMPORARY
- TYPE III BARRICADE
- TEMPORARY CONCRETE BARRIER
- DRUM WITH STEADY BURN MONODIRECTIONAL LIGHT/ DIRECTION INDICATOR BARRICADE WITH STEADY BURN MONODIRECTIONAL LIGHT (PER HWY. STD. 701321-10)
- SIGN
- DETECTOR LOOPS
- TRAFFIC SIGNAL

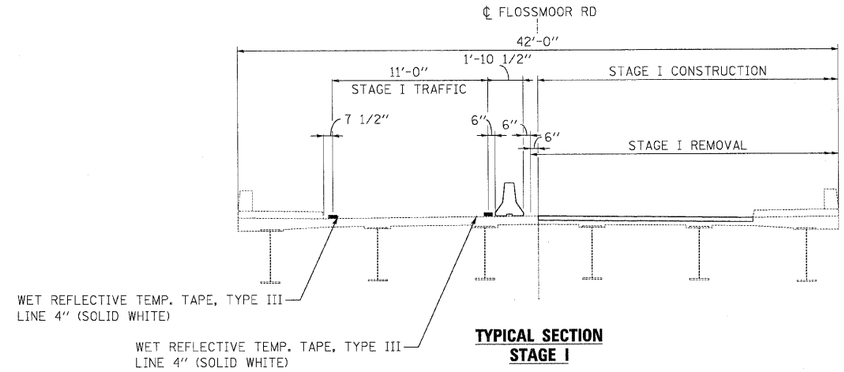

TYPICAL SECTION STAGE I

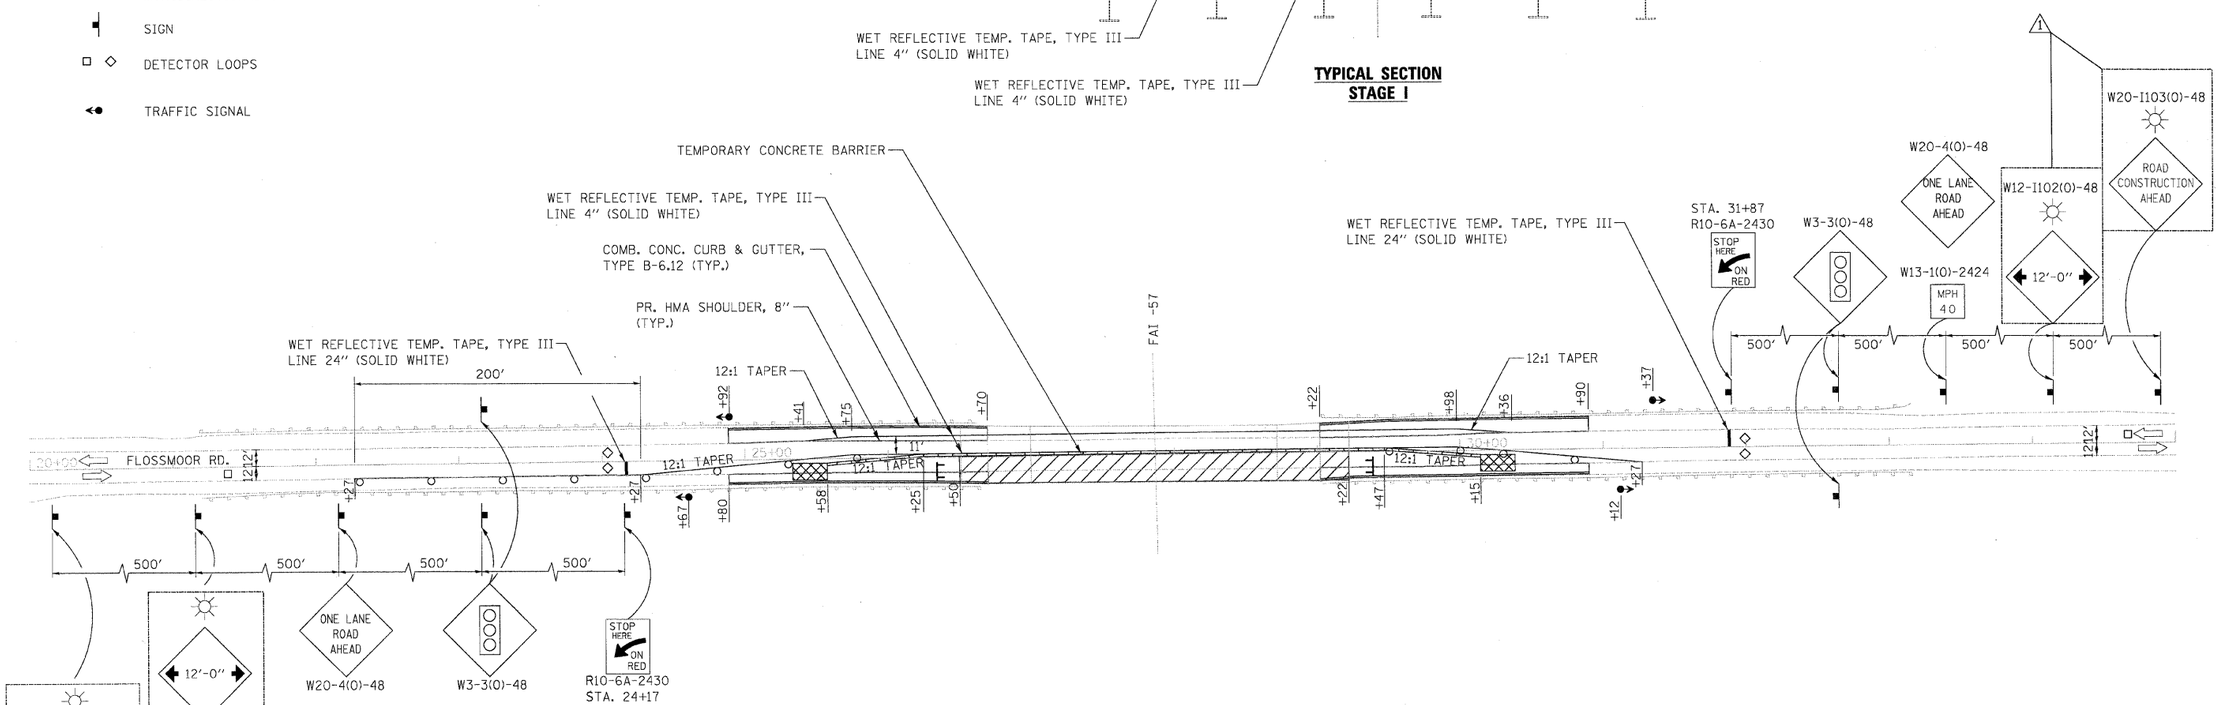

PRESTAGE CONSTRUCTION:

1. CONSTRUCT PR. HMA SHOULDER & COMB. CONC. CURB & GUTTER ON BOTH SIDES UNDER HIGHWAY STANDARD 701201.

STAGE I CONSTRUCTION:

1. REMOVE CONFLICTING EXISTING PAVEMENT MARKING LINES AND RAISED REFLECTIVE PAVEMENT MARKERS UNDER HIGHWAY STANDARD 701201.
2. CLOSE SOUTH HALF OF FLOSSMOOR ROAD IN ACCORDANCE WITH HIGHWAY STANDARD 701321-10 AND AS SHOWN IN THE PLANS.
3. PERFORM TRAFFIC CONTROL ON I-57 AS REQUIRED AND AS DIRECTED BY THE ENGINEER, THE COST OF THIS WORK SHALL BE INCLUDED IN THE CONTACT COST PER LUMP SUM FOR TRAFFIC CONTROL AND PROTECTION (EXPRESSWAYS).
4. PERFORM SOUTH HALF STRUCTURAL AND APPROACH ROADWAY REPAIRS AS SHOWN IN THE PLANS.

NOTE:

1. FIRST TWO WARNING SIGNS IN EACH DIRECTION REQUIRE MONO-DIRECTIONAL FLASHING BEACONS.

N

0 50' 100'

SCALE: 1" = 50'

FILE NAME = $FILEL$	USER NAME = $USER$	DESIGNED - SEW	REVISED -	STATE OF ILLINOIS DEPARTMENT OF TRANSPORTATION	MAINTENANCE OF TRAFFIC–STAGE I FLOSSMOOR ROAD OVER I-57	F.A.I. RTE.	SECTION	COUNTY	TOTAL SHEETS	SHEET NO.
		DRAWN - SEW	REVISED -			57	0607-1007 HB-I	COOK	29	5
	PLOT SCALE = $SCALE$	CHECKED - FML	REVISED -					CONTRACT NO. 60J26		
	PLOT DATE = $DATE$	DATE - 12/2009	REVISED -		SCALE: 1"=50' / SHEET NO. OF SHEETS / STA. TO STA.	FED. ROAD DIST. NO.	ILLINOIS	FED. AID PROJECT		