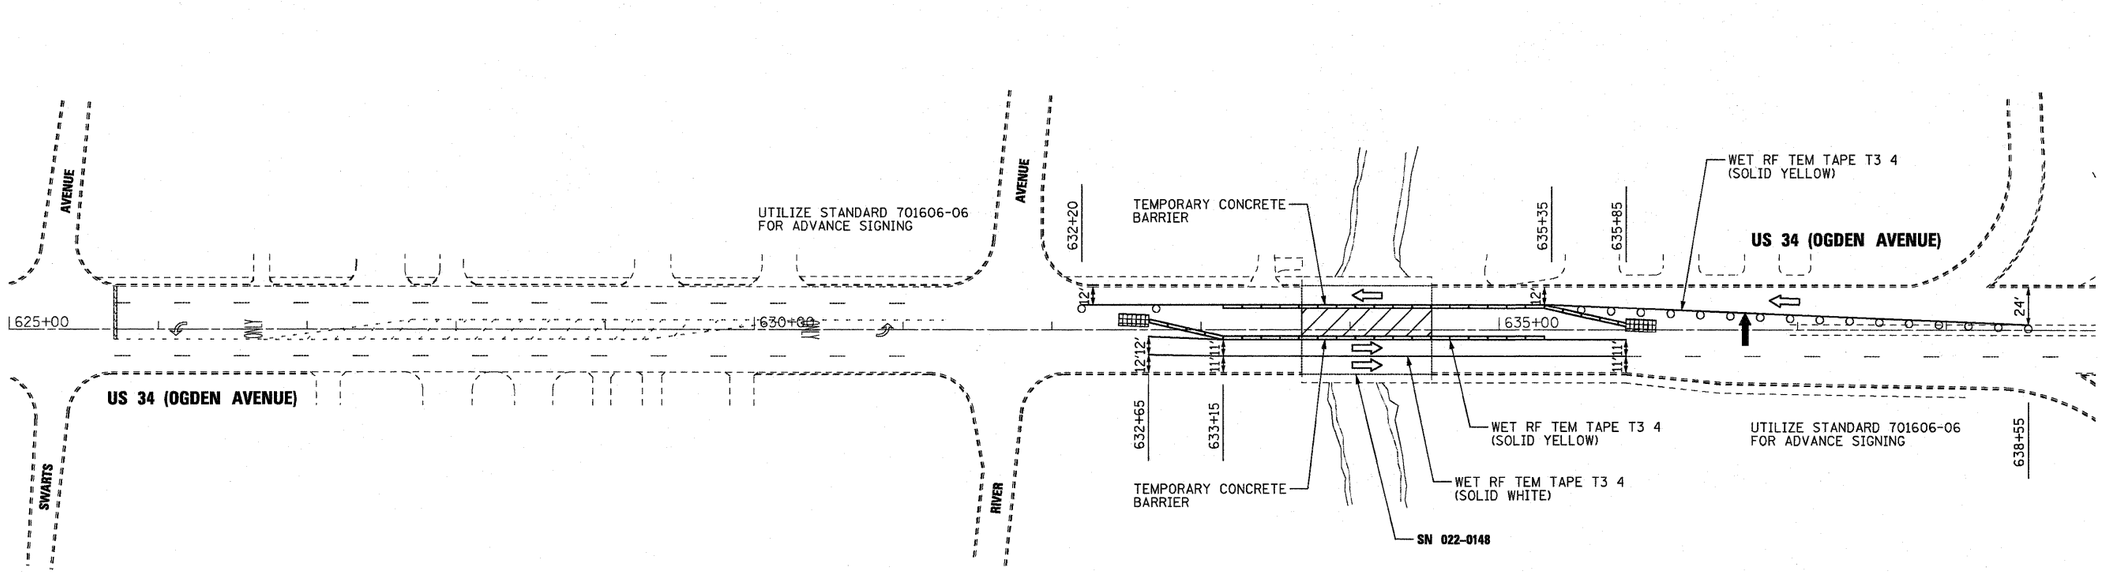

LEGEND:

- WORK AREA
- TEMPORARY CONCRETE BARRIER
- ARROW BOARD
- SIGN
- TYPE II BARRICADE OR DRUM WITH STEADY BURNING LIGHTS @ 50 FT CENTERS ALONG ROADWAY (TANGENT) AND 20 FT CENTERS ALONG TAPERS
- TYPE III BARRICADE
- IMPACT ATTENUATOR, TEMPORARY NON-REDIRECTIVE
- DIRECTION OF TRAFFIC

FILE NAME = $FILEL$	Primera	DESIGNED TWL	REVISED - 2/3/2010	STATE OF ILLINOIS DEPARTMENT OF TRANSPORTATION	SUGGESTED STAGE OF CONSTRUCTION & TRAFFIC CONTROL STAGE 1 US 34 (OGDEN AVENUE)	F.A.P. RTE.	SECTION	COUNTY	TOTAL SHEETS	SHEET NO.
		DRAWN JLS	REVISED -			311	10B-I	DUPAGE	20	5
		CHECKED SF	REVISED -					CONTRACT NO. 60J45		
		DATE 1/29/2010	REVISED -		SCALE: 1" = 50' SHEET NO. OF SHEETS STA. TO STA.			ILLINOIS FED. AID PROJECT		