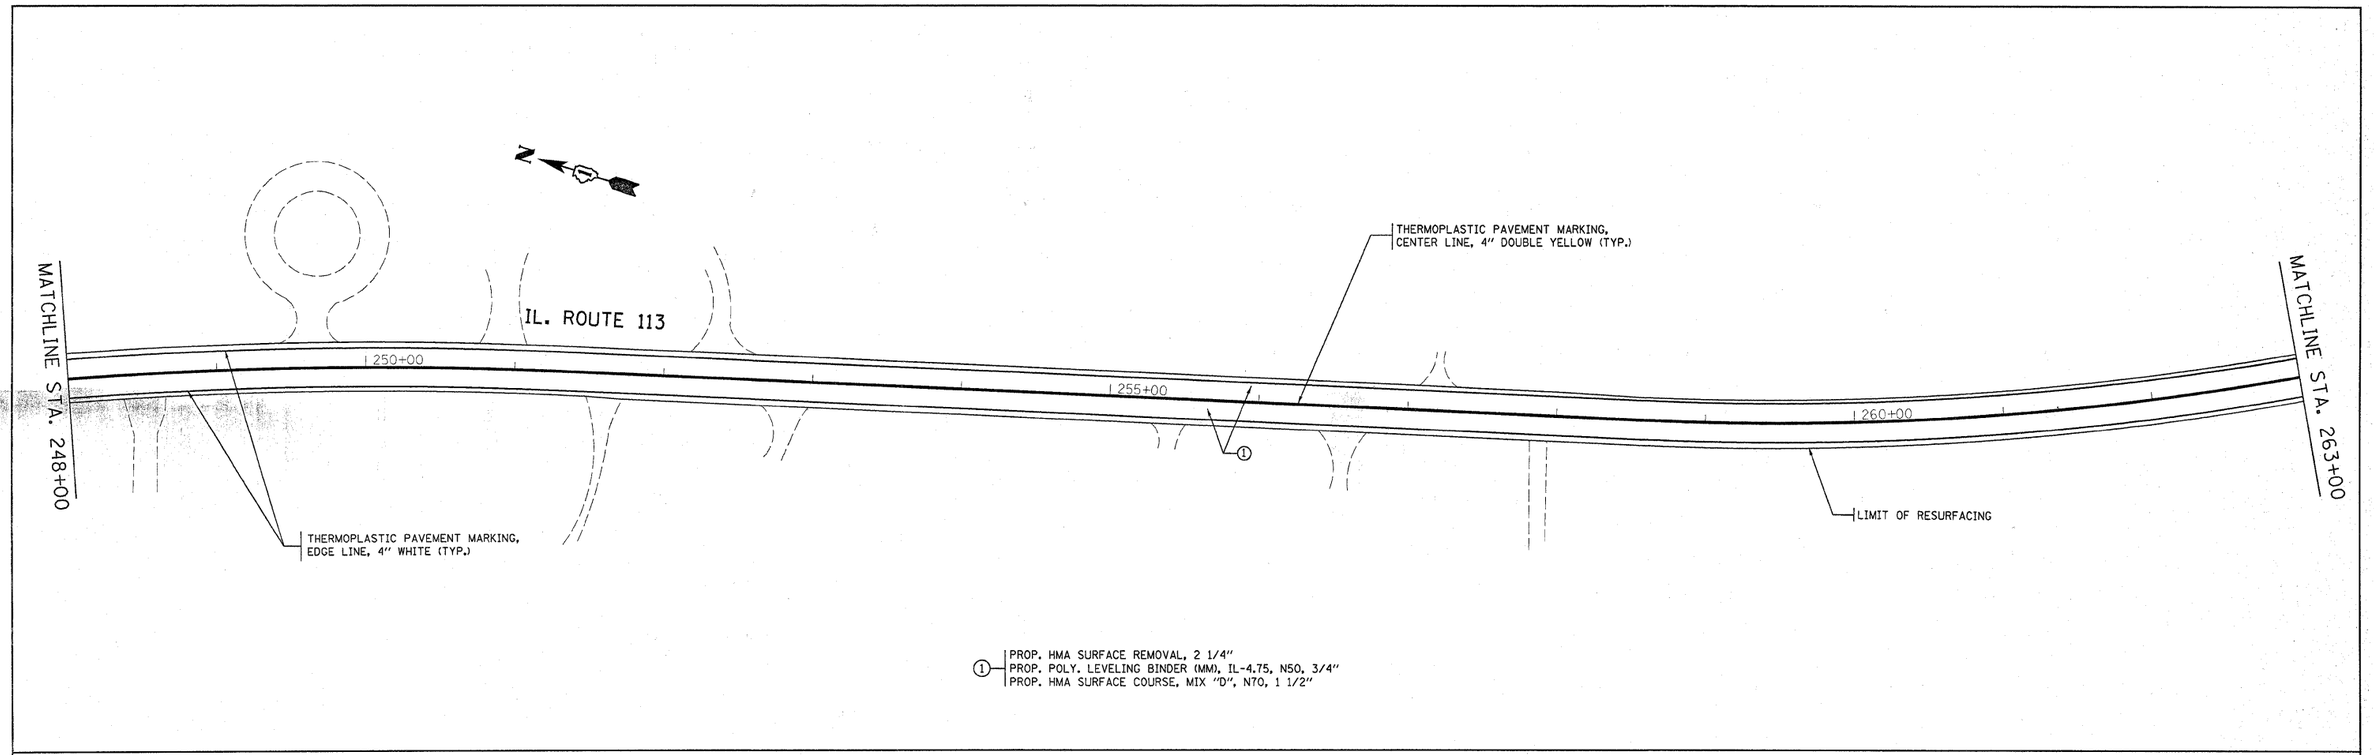

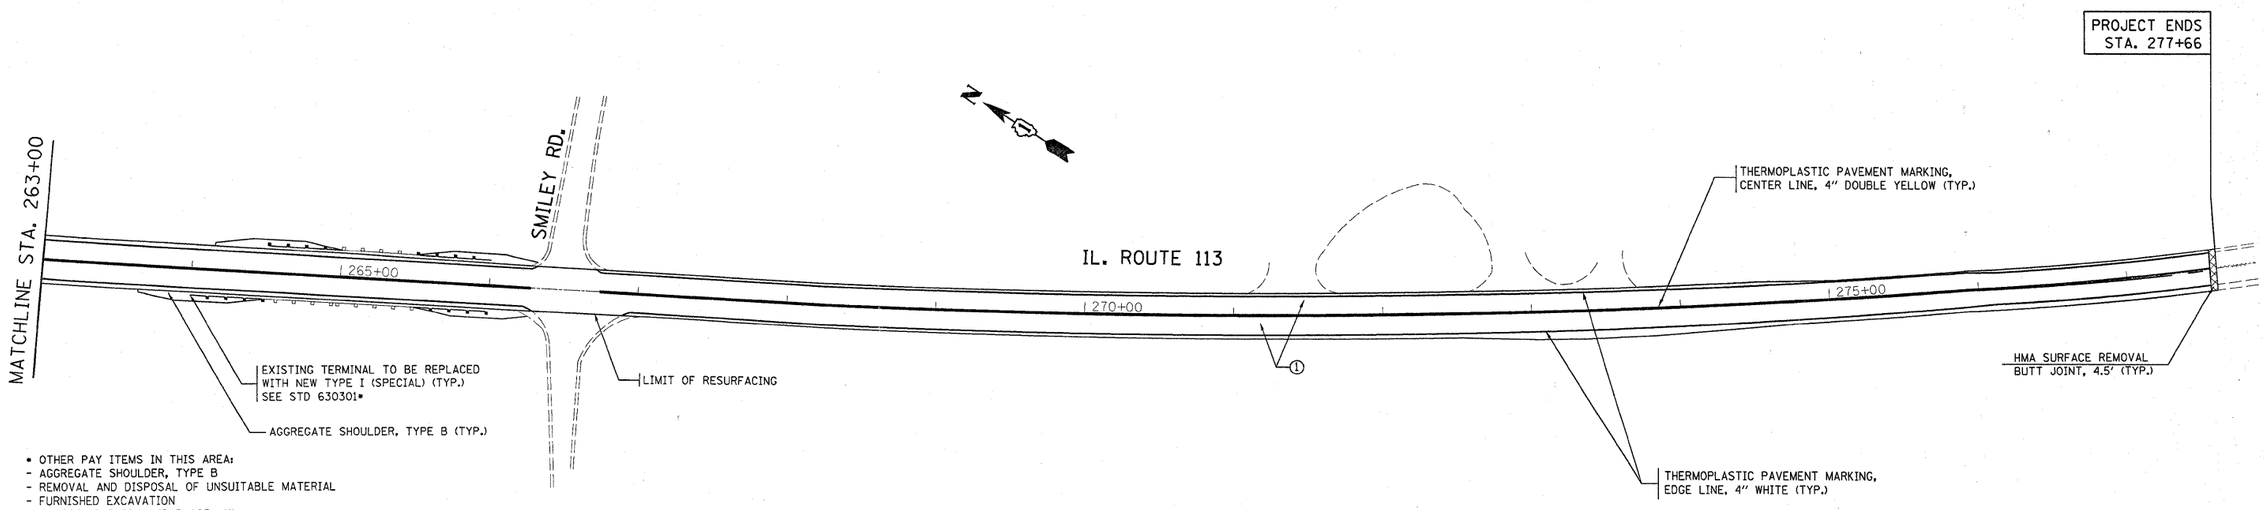

* OTHER PAY ITEMS IN THIS AREA:
- AGGREGATE SHOULDER, TYPE B
- REMOVAL AND DISPOSAL OF UNSUITABLE MATERIAL
- FURNISHED EXCAVATION
- TOPSOIL FURNISH AND PLACE, 4"
- SEEDING, CLASS 2A
- NITROGEN FERTILIZER NUTRIENT
- PHOSPHORUS FERTILIZER NUTRIENT
- POTASSIUM FERTILIZER NUTRIENT
- EROSION CONTROL BLANKET
- GUARDRAIL REMOVAL

FILE NAME = c:\pw_work\PWIDOT\PARAYNOAL\d0175993\D125210-sht-plan.dgn	USER NAME = paraynoal	DESIGNED -	REVISED -
		DRAWN -	REVISED -
	PLOT SCALE = 50.0000 ' / IN.	CHECKED -	REVISED -
	PLOT DATE = 2/5/2010	DATE -	REVISED -

STATE OF ILLINOIS
DEPARTMENT OF TRANSPORTATION

IL. RTE. 113
RIVER RD TO 0.2 MILES S. OF SMILEY RD

SCALE: | SHEET NO. 3 OF 3 SHEETS | STA. | TO STA.

F.A.U RTE.	SECTION	COUNTY	TOTAL SHEETS	SHEET NO.
0327	43 RS-2	WILL	14	7
		CONTRACT NO. 60J62		
		ILLINOIS FED. AID PROJECT		