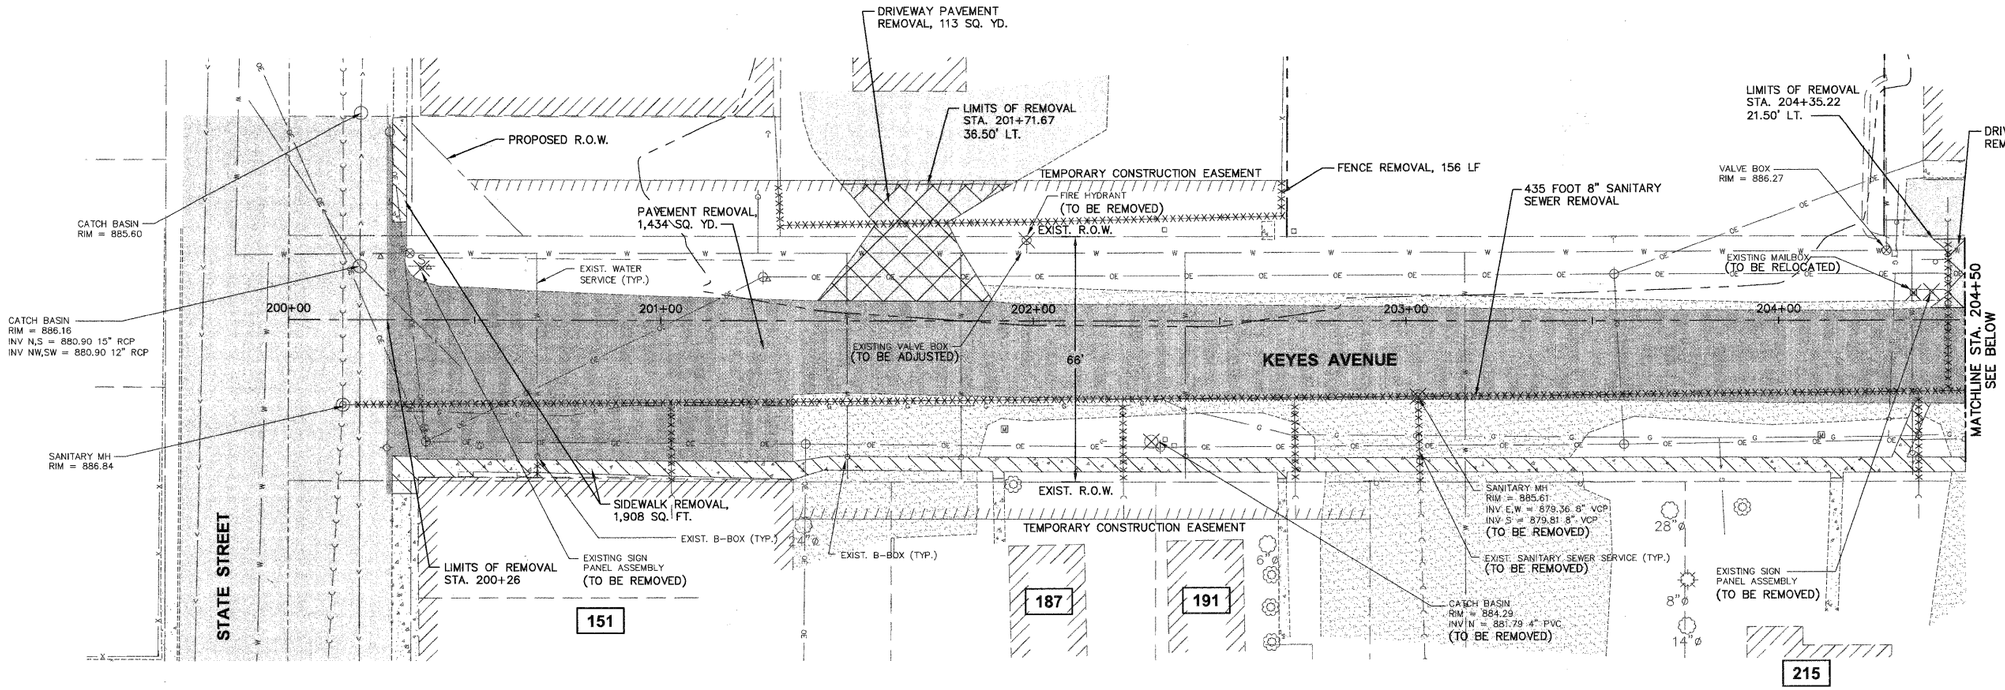


0 20 40
SCALE FEET

NOTE:

1. SAWCUTS ARE INCLUDED IN THE COST OF RELATED REMOVAL PAY ITEMS.

## LEGEND

- HOT-MIX ASPHALT SURFACE REMOVAL
- EXISTING PAVEMENT
- PAVEMENT REMOVAL
- CLASS "D" PATCH
- HOT-MIX ASPHALT SURFACE REMOVAL - BUTT JOINT
- DRIVEWAY PAVEMENT REMOVAL
- SIDEWALK REMOVAL
- EARTH EXCAVATION
- HOT-MIX ASPHALT SURFACE REMOVAL - VARIABLE DEPTH
- EXISTING AGGREGATE
- EXISTING CONCRETE
- EXISTING BUILDING
- XXX ADDRESS

COPYRIGHT © 2010 ENGINEERING ENTERPRISES, INC.

| | | | |
|---|---|---|---|
| FILE NAME = ●FILE● | USER NAME = ●USER● | DESIGNED - JAM, SWM | REVISED - 12/02/09 |
| | | DRAWN - KKP | REVISED - 01/22/10 |
| | PLOT SCALE = ●SCALE● | CHECKED - JAM | REVISED - 02/03/10 |
| | PLOT DATE = ●DATE● | DATE - 10/16/09 | REVISED - --- ---------- |

**STATE OF ILLINOIS**
**DEPARTMENT OF TRANSPORTATION**

**KEYES AVENUE EXISTING CONDITIONS AND REMOVAL PLAN**

| | | |
|---|---|---|
| | PROJECT NO. HPP-1468(004) | JOB NO. C-91-175-06 |
| SCALE: 1"=20' | SHEET NO. 21 OF 92 SHEETS | STA. N/A TO STA. N/A |

| F.A. RTE. | SECTION | COUNTY | TOTAL SHEETS | SHEET NO. |
|---|---|---|---|---|
| N/A | 06-00015-00-PV | KANE | 97 | 24 |
| | | CONTRACT NO. 63406 | | |
| FED. ROAD DIST. NO. - | ILLINOIS | FED. AID PROJECT | | |

Plotted: February 1, 2010 @ 3:02 PM By: Kris Pung - Tab: 24-KEYES RMV (22x34)

Path: H:\SDSPROJ\YA0567\DWG\YA02828\DWG FINAL ENG\YA0567-RMVPLN