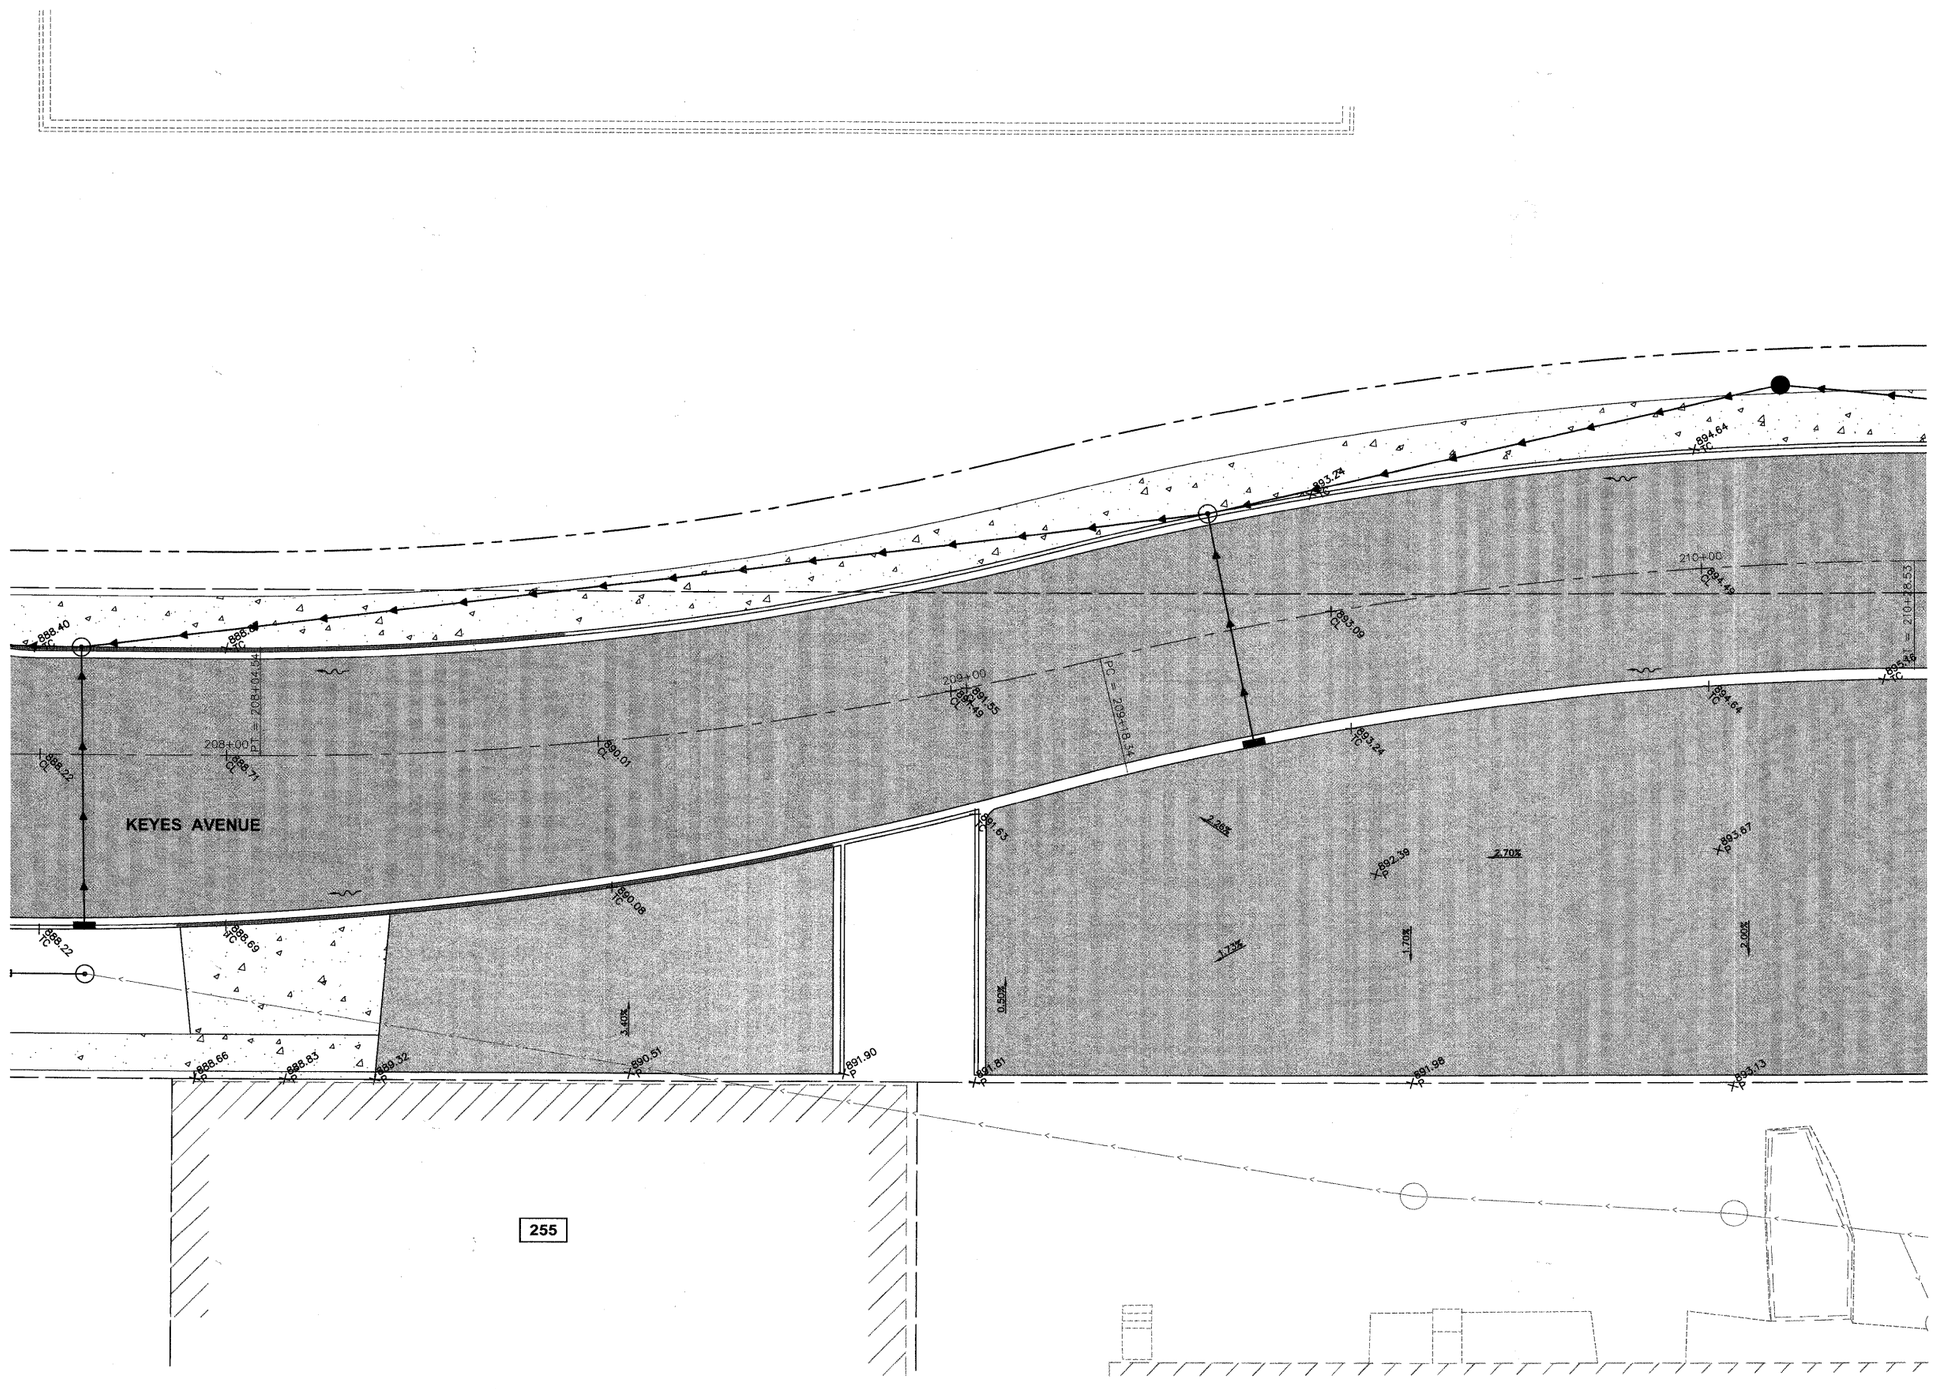

COPYRIGHT © 2010 ENGINEERING ENTERPRISES, INC.

FILE NAME	USER NAME = ⊕USER⊕	DESIGNED - JAM, SWM	REVISED - 12/02/09	STATE OF ILLINOIS DEPARTMENT OF TRANSPORTATION	KEYES AVENUE PARKING LOT DETAIL
⊕FILEL⊕		DRAWN - KKP	REVISED - 01/22/10		
	PLOT SCALE = ⊕SCALE⊕	CHECKED - JAM	REVISED - 02/03/10		
	PLOT DATE = ⊕DATE⊕	DATE - 10/16/09	REVISED - --- ---------		SCALE: 1"=10'

PROJECT NO. HPP-1468(004) | JOB NO. C-91-175-06
SHEET NO. 56 OF 92 SHEETS | STA. N/A TO STA. N/A

F.A. RTE.	SECTION	COUNTY	TOTAL SHEETS	SHEET NO.
N/A	06-00015-00-PV	KANE	97	61
		CONTRACT NO. 63406		

FED. ROAD DIST. NO. _ | ILLINOIS | FED. AID PROJECT

Plotted: February 1, 2010 @ 2:25 PM By: Kris Pung - Tab: 61-INT - KEYES AVE @ PARKING LOT (22x34)

Path: H:\SDSKPROJ\HA0567\DWG\HA0828\DWG FINAL ENG\HA0567-INTERSECTION