207+50

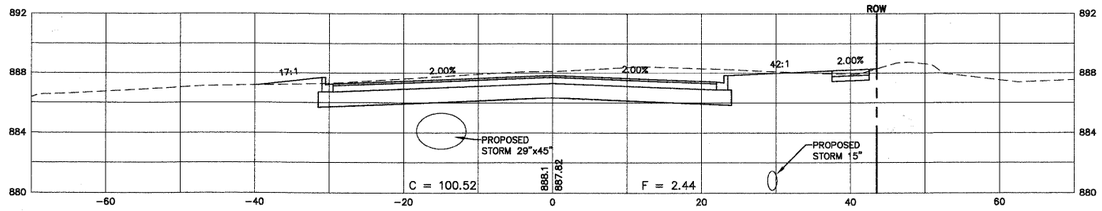

207+25.17

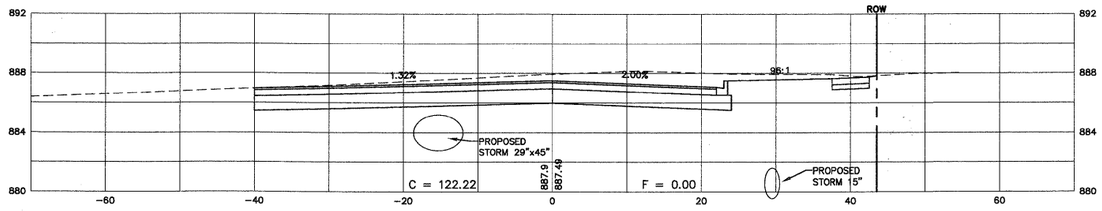

207+06

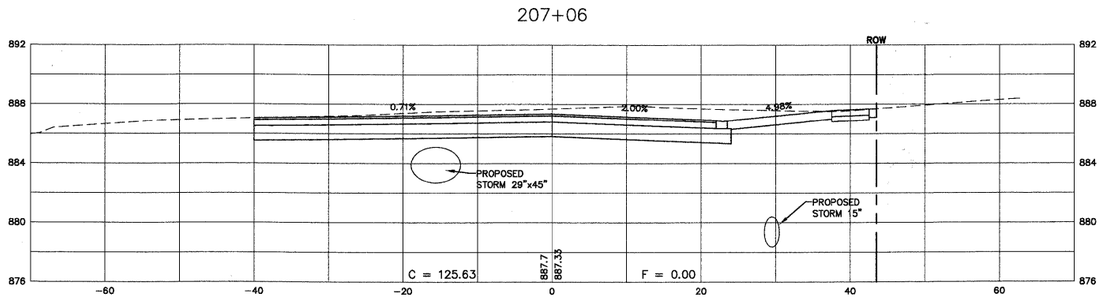

207+00

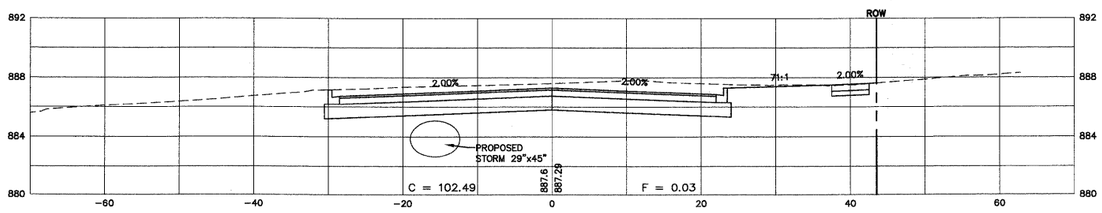

SCALE:
HORZ. 1" = 10'
VERT. 1" = 5'

COPYRIGHT © 2010 ENGINEERING ENTERPRISES, INC.

FILE NAME = ♦FILE♦	USER NAME = ♦USER♦	DESIGNED - JAM, SWM	REVISED - 12/02/09
		DRAWN - KKP	REVISED - 01/22/10
	PLOT SCALE = ♦SCALE♦	CHECKED - JAM	REVISED - 02/03/10
	PLOT DATE = ♦DATE♦	DATE - 10/16/09	REVISED - --- ----------

STATE OF ILLINOIS
DEPARTMENT OF TRANSPORTATION

KEYES AVENUE - CROSS SECTIONS

	PROJECT NO. HPP-1468(004)	JOB NO. C-91-175-06
SCALE: N/A	SHEET NO. 82 OF 92 SHEETS	STA. N/A TO STA. N/A

F.A.-- RTE.	SECTION	COUNTY	TOTAL SHEETS	SHEET NO.
N/A	06-00015-00-PV	KANE	97	87
		CONTRACT NO. 63406		
FED. ROAD DIST. NO. _	ILLINOIS	FED. AID PROJECT		

Plotted: February 1, 2010 @ 3:24 PM By: Kris Pung — Tab: 87-KEYES (22x34)

Path: H:\SDSKPROJ\HA0567\DWG\HA0828\DWG FINAL ENG\HA0567-XSECTION