F.A.P. RTE.	SECTION	COUNTY	TOTAL SHEETS	SHEET NO.
301	177-2 (-1A, B-1, VB-1)	STEPHENSON	386	70
STA. 120+00	TO STA. 135+00			
FED. ROAD DIST. NO.	ILLINOIS	FED. AID PROJECT		

P-92-029-02
CONTRACT #64799

PLN-21 OF 32

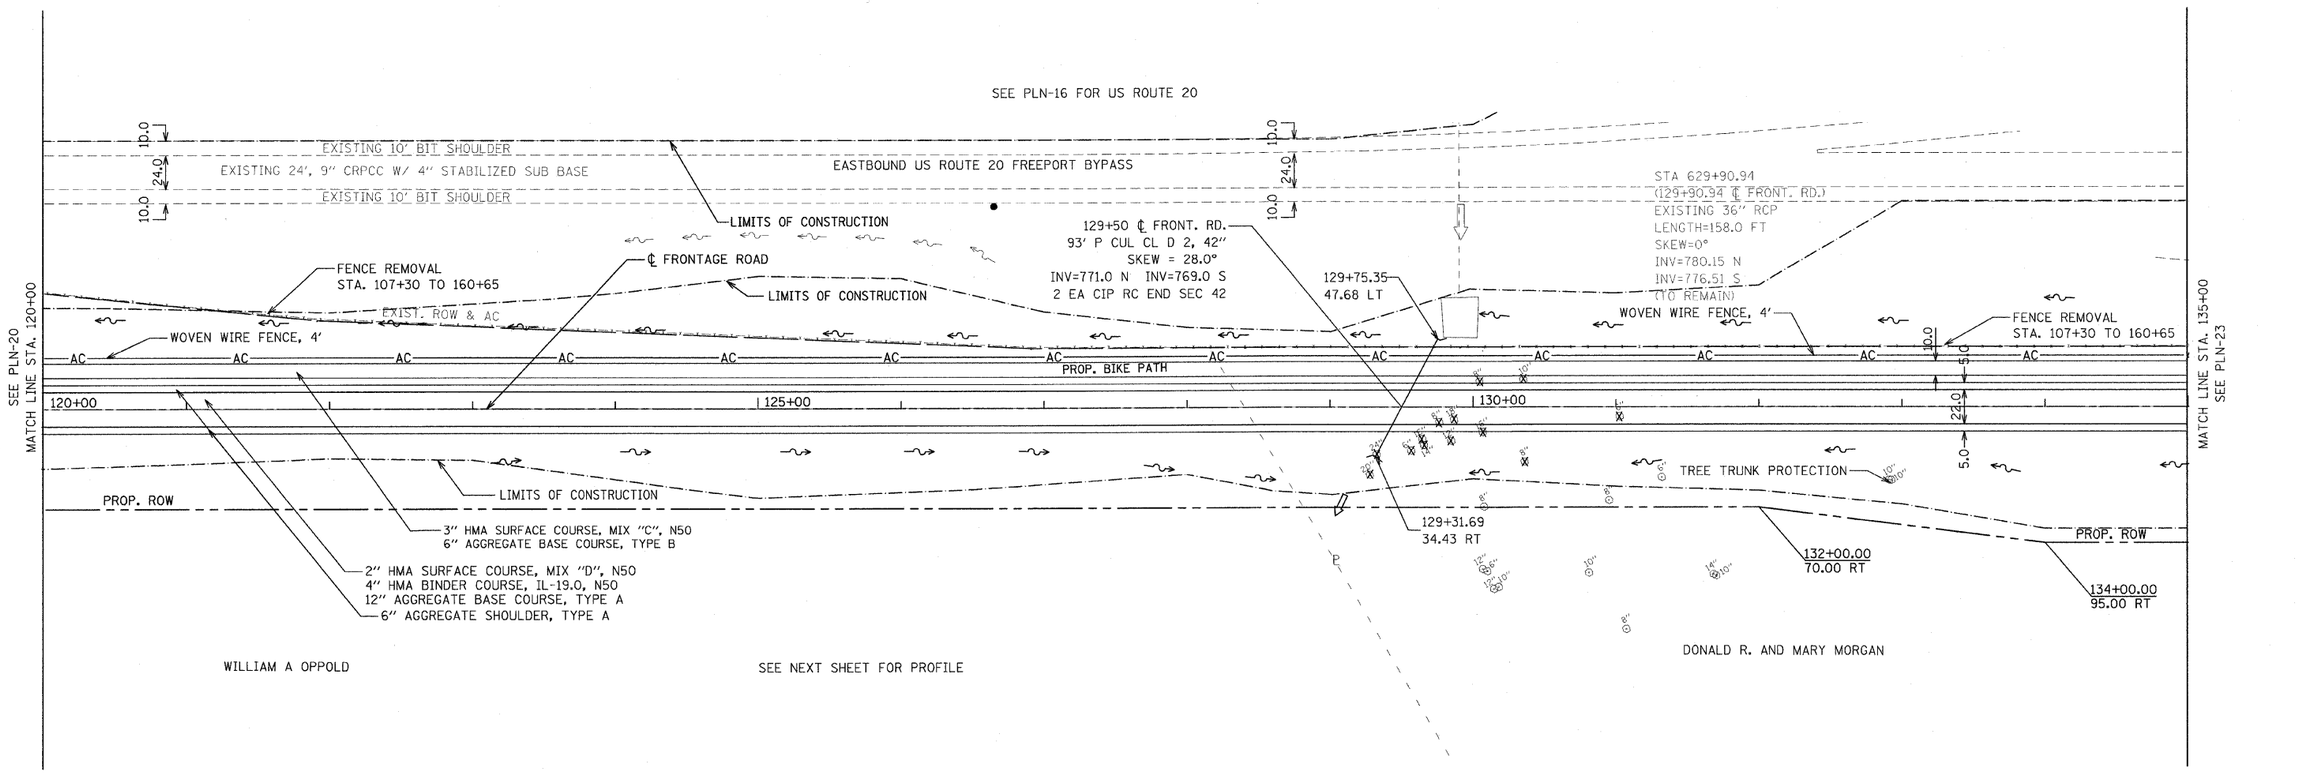

REVISIONS NAME	DATE

PARSONS BRINCKERHOFF

ILLINOIS DEPARTMENT OF TRANSPORTATION
F.A.P. ROUTE 301 (US RTE. 20)
FROM BOLTON ROAD TO WEST OF IL RTE. 26

PLAN AND PROFILE
FRONTAGE ROAD

SCALE:
DATE: 01-22-10

DRAWN BY RMH
CHECKED BY DM