CONTRACT #64799

F.A. RTE.	SECTION	COUNTY	TOTAL SHEETS	SHEET NO.
301	177-2	STEPHENSON	386	256
STA. 501+00.00		TO STA. 502+00.00		
FED. ROAD DIST. NO.	ILLINOIS	FED. AID PROJECT		

	BY	DATE
FINAL SURVEY	SURVEYED	
NOTE BOOK	PLOTTED	
NO.	TEMPLATE	
	AREAS	
	AREAS CHECKED	

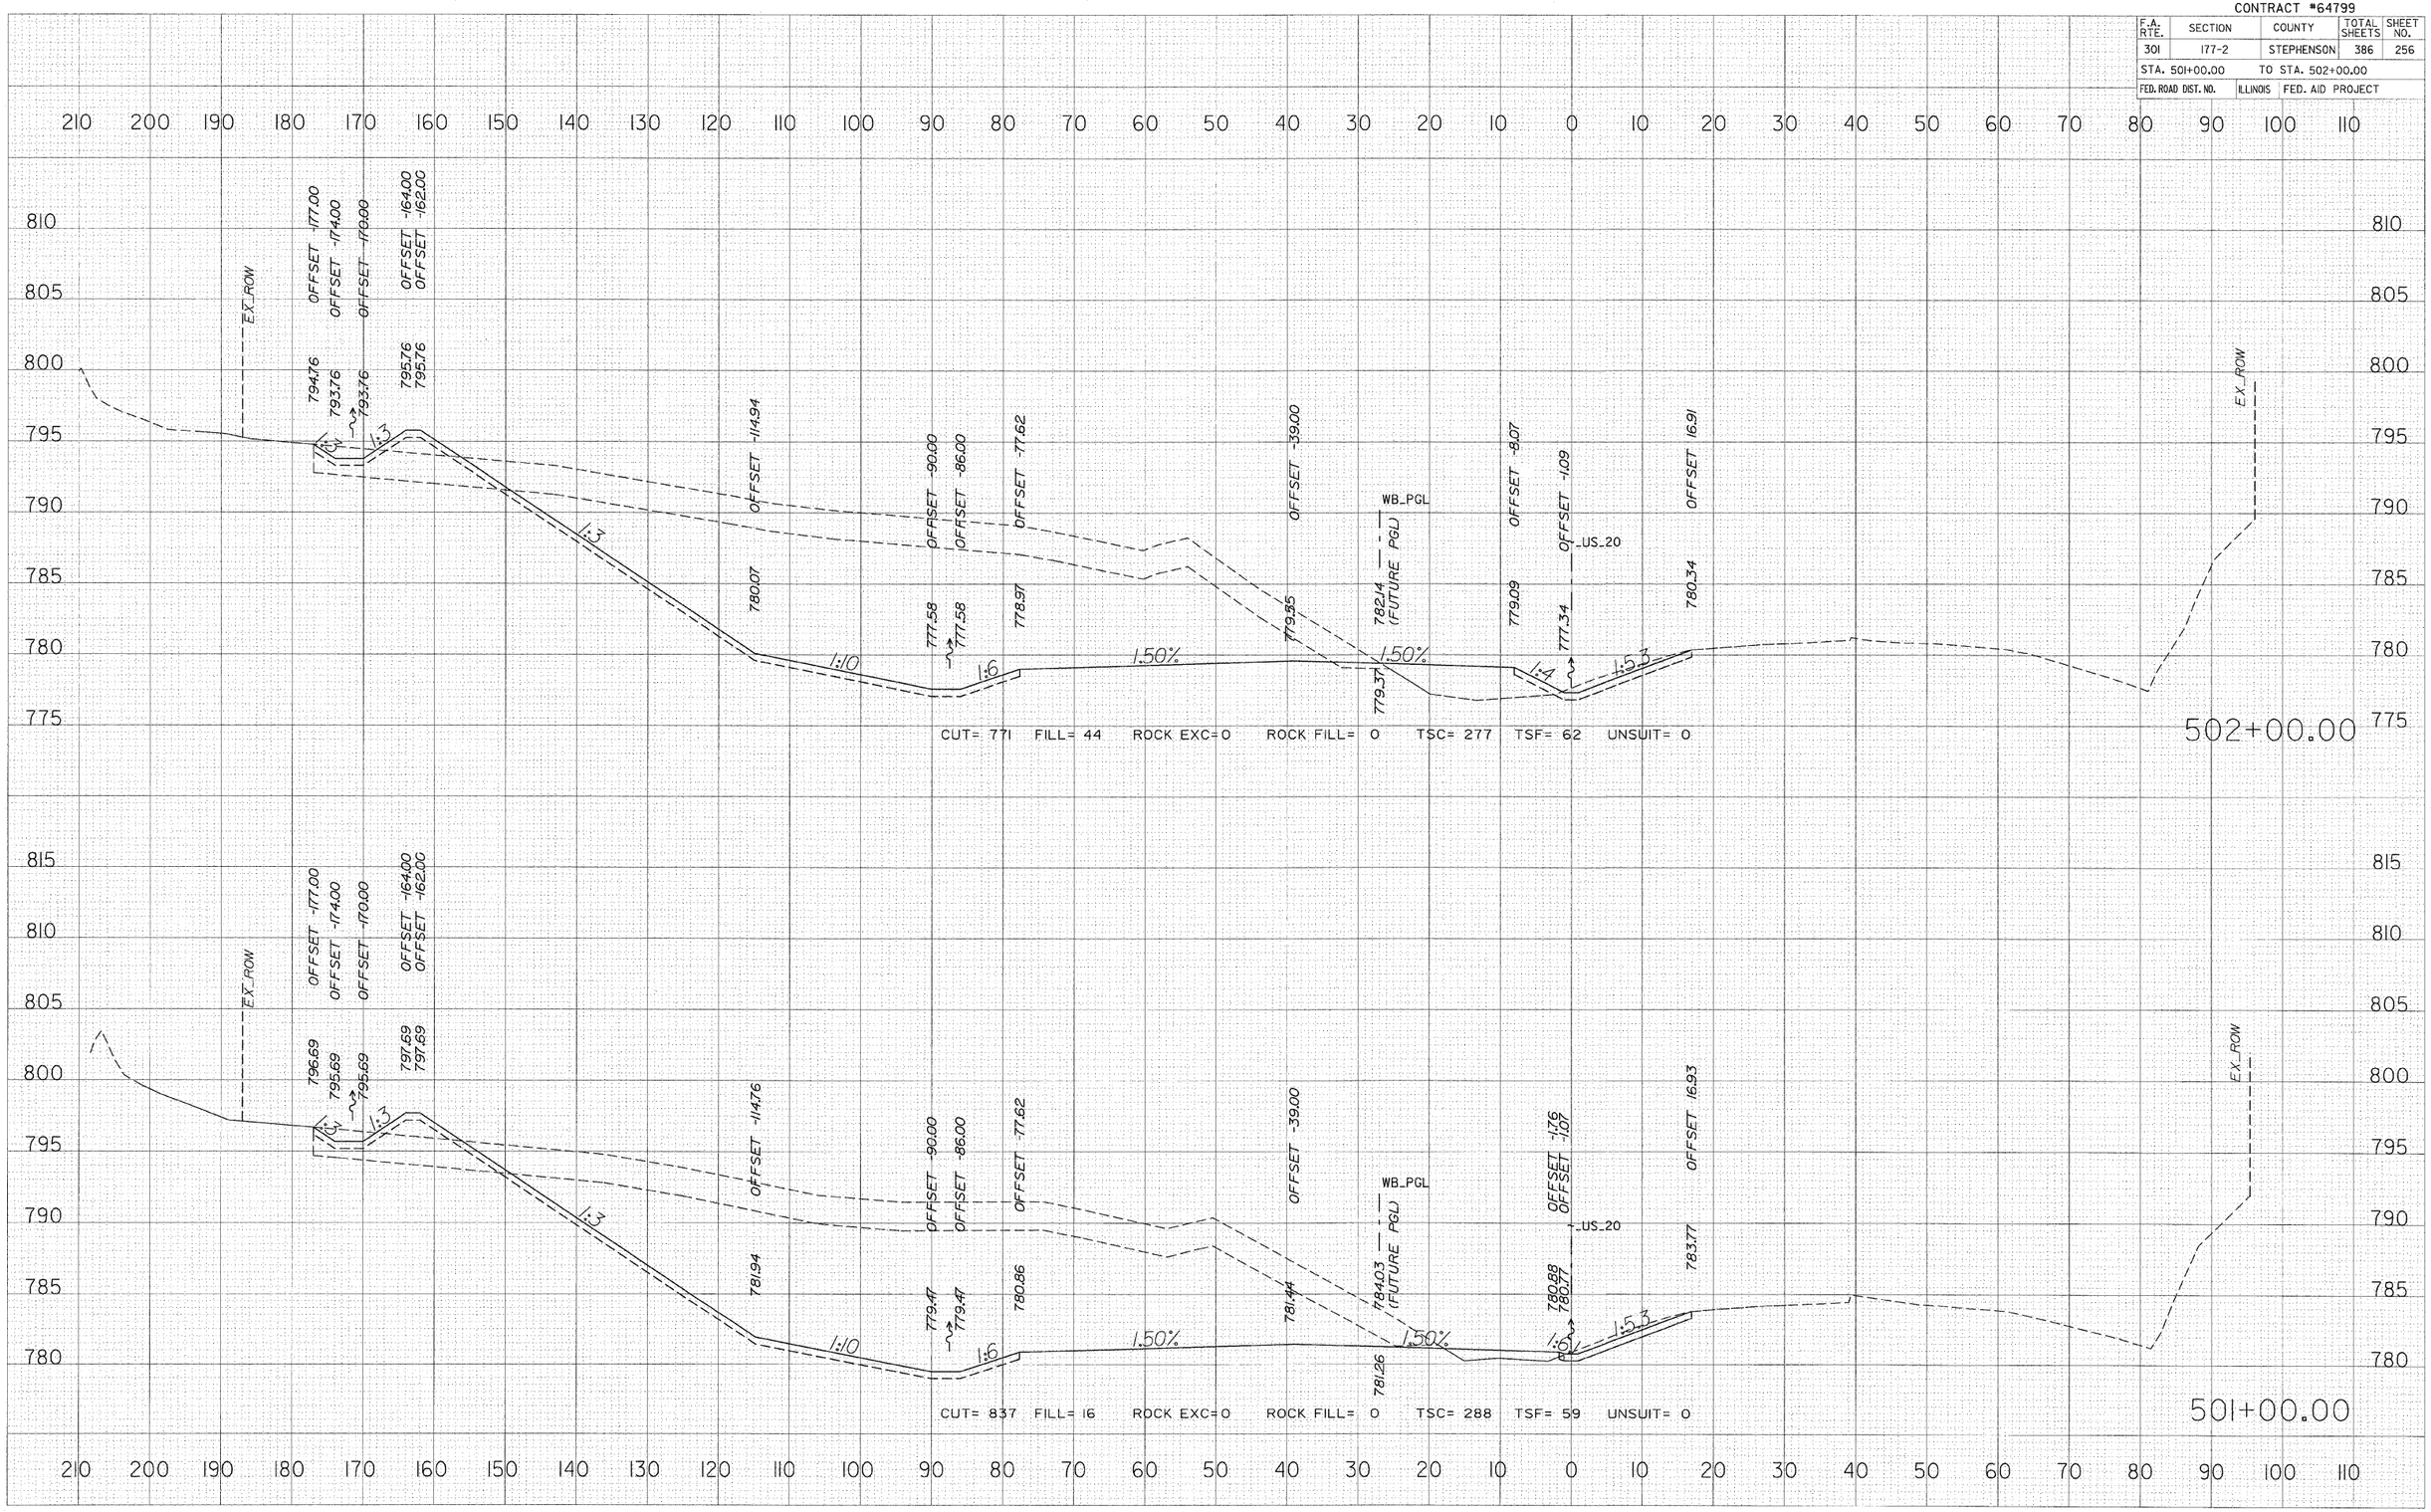

ORIGINAL SURVEY	BY	DATE
	SURVEYED	
NOTE BOOK	PLOTTED	
NO.	TEMPLATE	
	AREAS	
	AREAS CHECKED	

PLOT DATE = 3/11/2010
FILE NAME = #FILE#
PLOT SCALE = #SCALE#
USER NAME = #USER#

US 20