CONTRACT #64799

F.A. RTE.	SECTION	COUNTY	TOTAL SHEETS	SHEET NO.
301	177-2	STEPHENSON	386	311
STA. 594+00.00		TO STA. 595+00.00		
FED. ROAD DIST. NO.	ILLINOIS	FED. AID PROJECT		

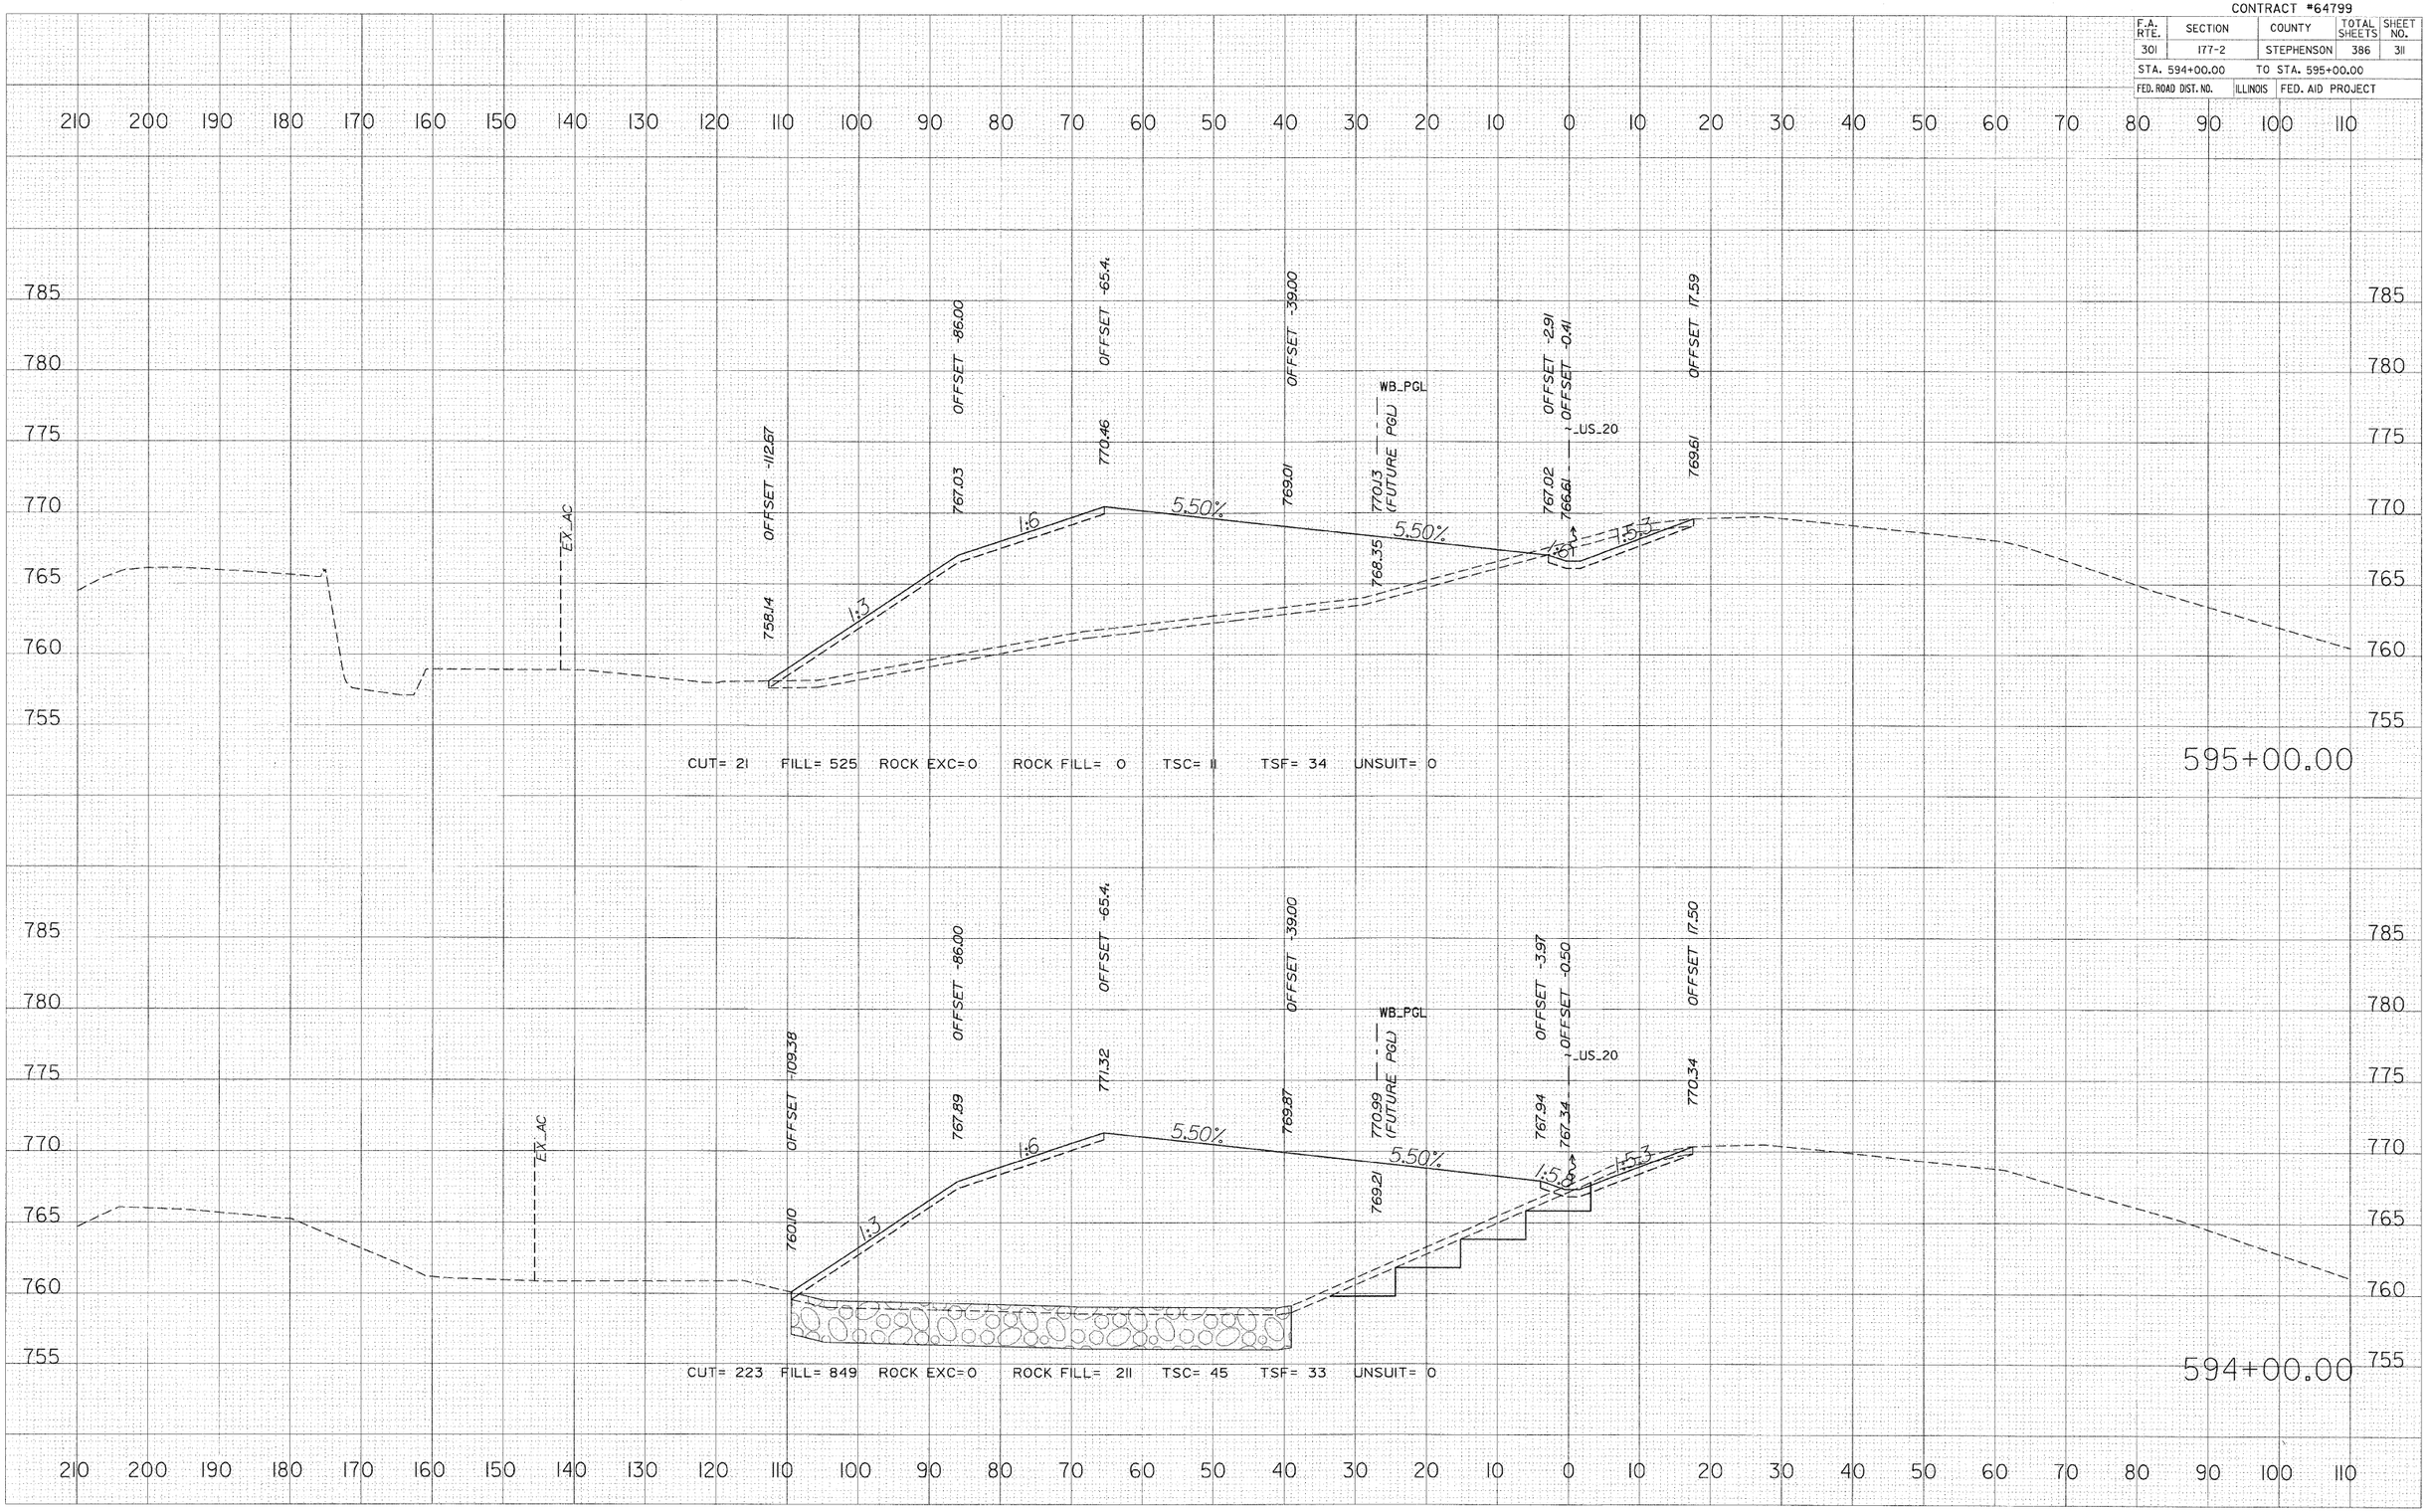

US 20