CONTRACT #64799

F.A. RTE.	SECTION	COUNTY	TOTAL SHEETS	SHEET NO.
301	177-2	STEPHENSON	386	349
STA. 116+00.00		TO STA. 118+00.00		
FED. ROAD DIST. NO.	ILLINOIS	FED. AID PROJECT		

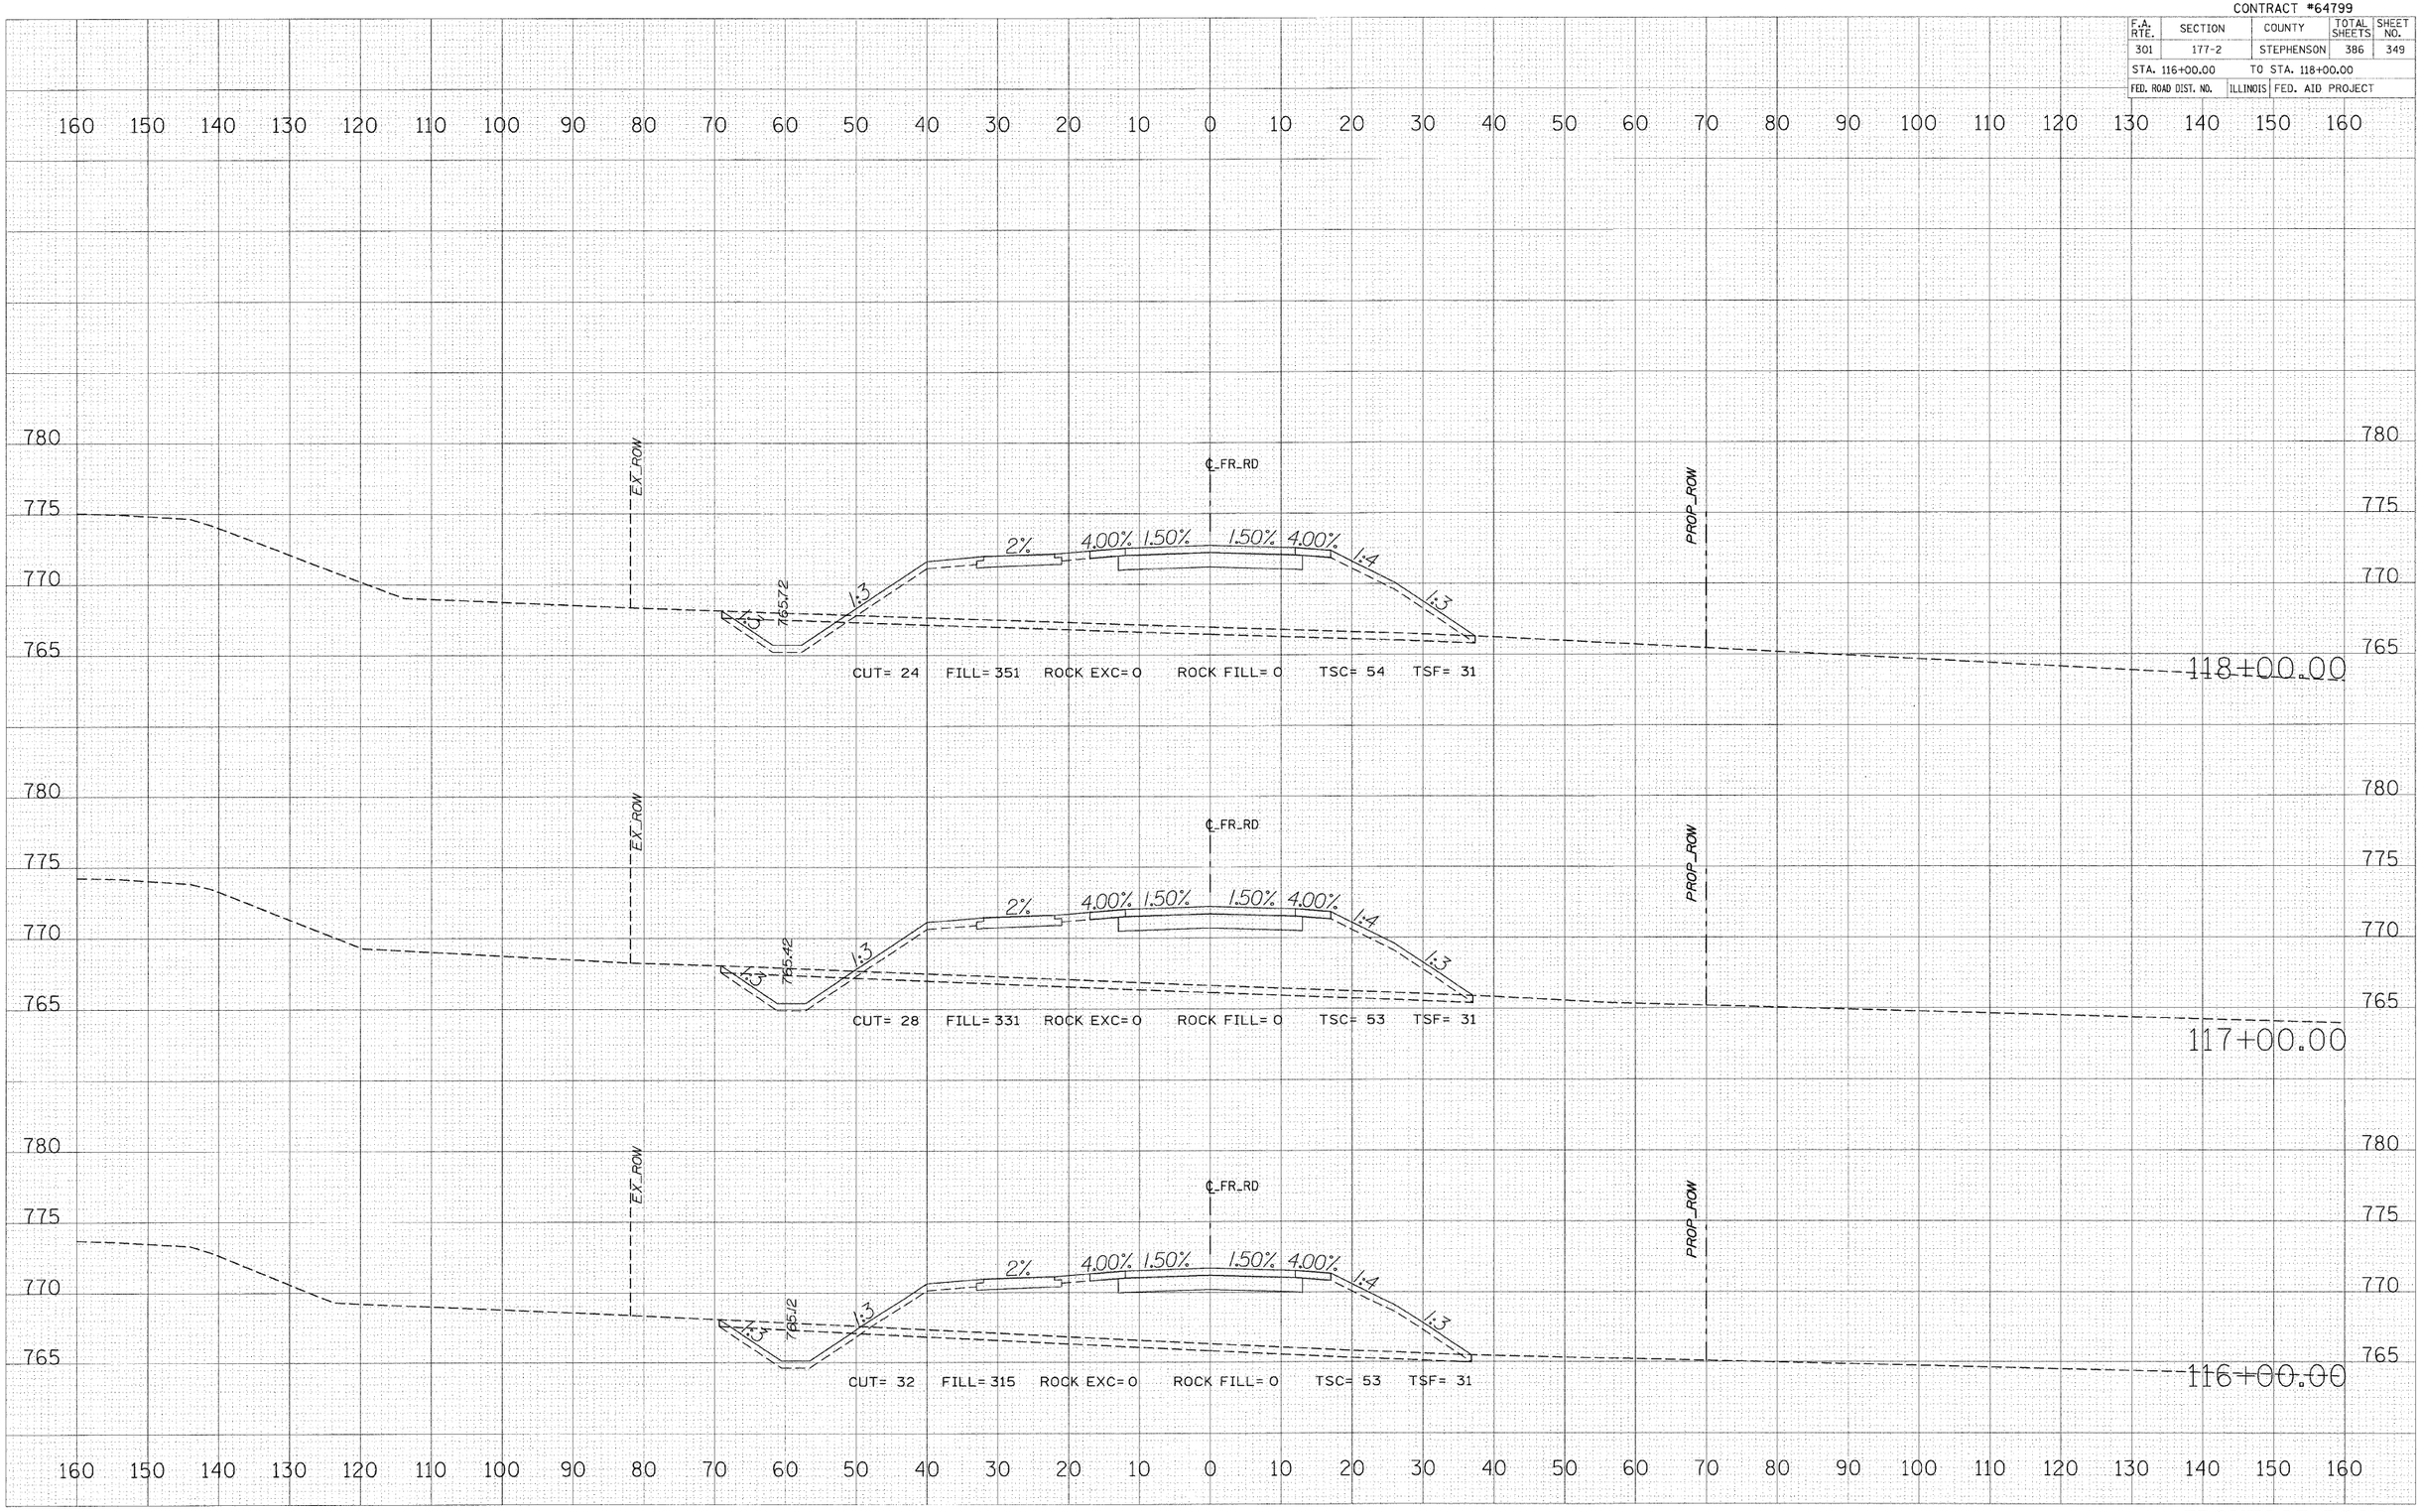

FRONTAGE ROAD

FINAL SURVEY — NOTE BOOK — NO. — SURVEYED — PLOTTED — TEMPLATE — AREAS — AREAS CHECKED — BY — DATE

ORIGINAL SURVEY — NOTE BOOK — NO. — SURVEYED — PLOTTED — TEMPLATE — AREAS — AREAS CHECKED — BY — DATE

PLOT DATE = 1/25/2010
FILE NAME = $FILE$
PLOT SCALE = $SCALE$
USER NAME = $USER$