CONTRACT #64799

| F.A. RTE. | SECTION | COUNTY | TOTAL SHEETS | SHEET NO. |
|---|---|---|---|---|
| 301 | 177-2 | STEPHENSON | 386 | 375 |
| STA. 163+00.00 | | TO STA. 164+00.00 | | |
| FED. ROAD DIST. NO. | ILLINOIS | FED. AID PROJECT | | |

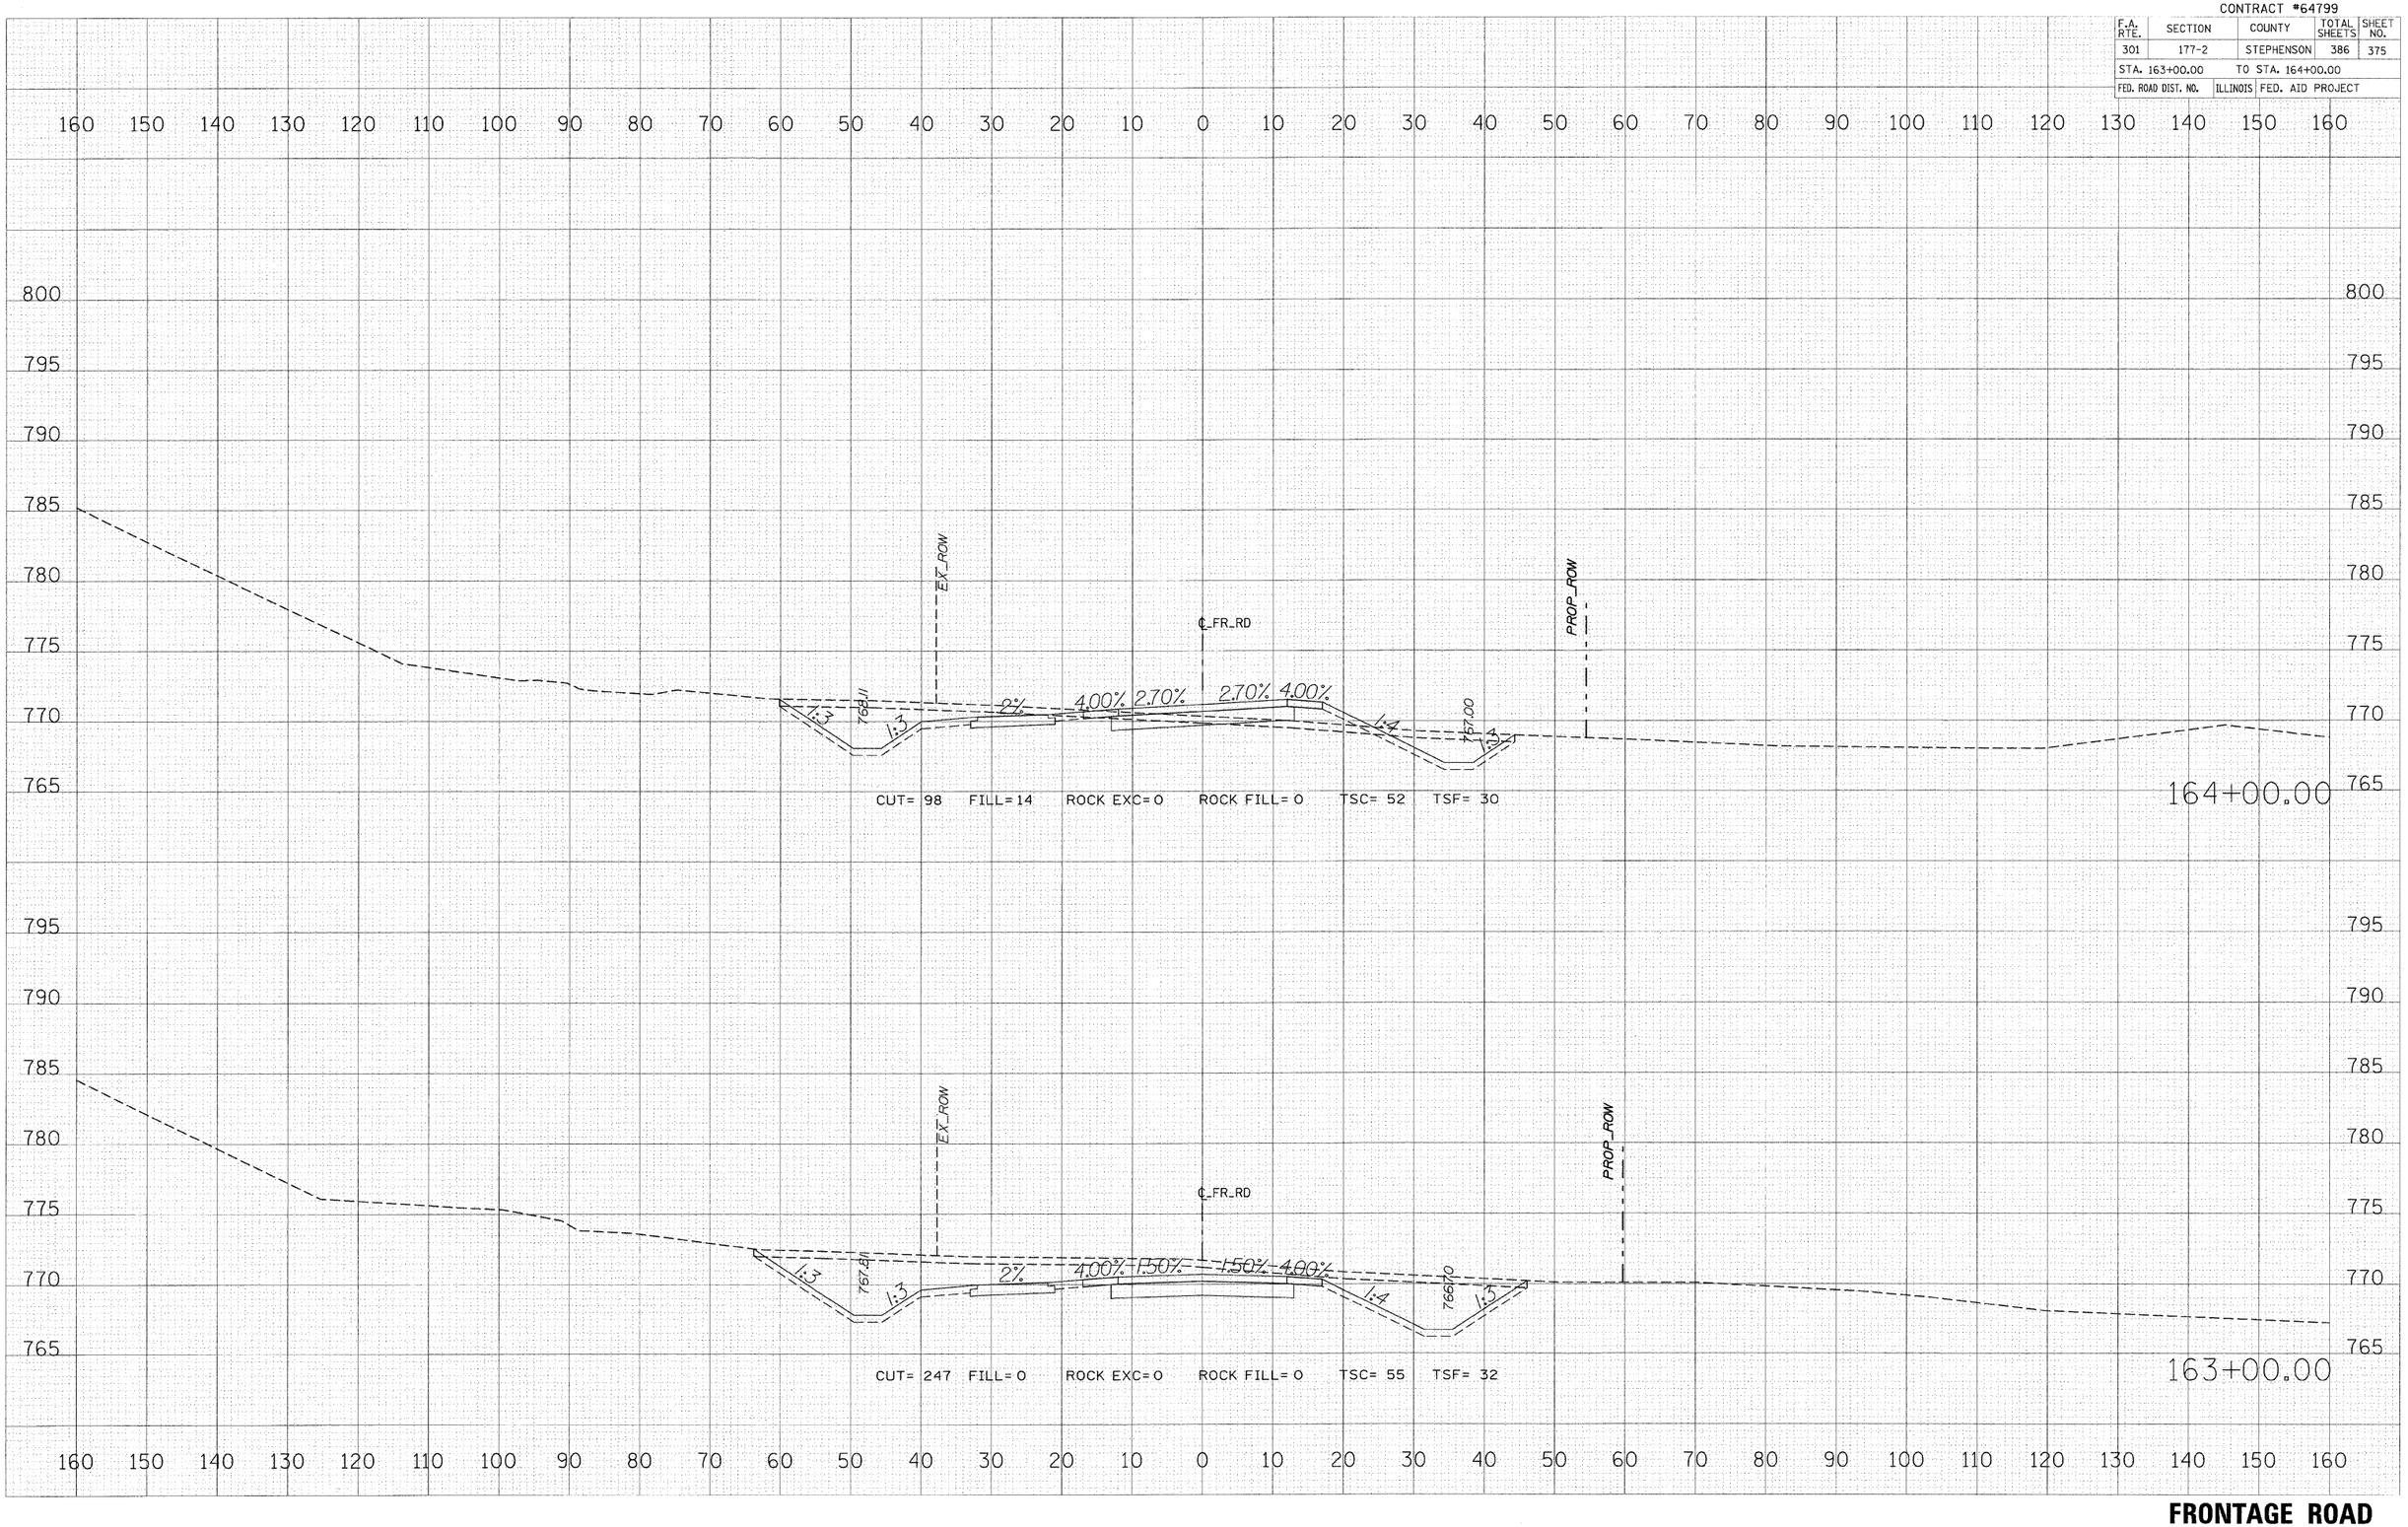


FINAL SURVEY — NOTE BOOK NO. — SURVEYED / PLOTTED / TEMPLATE / AREAS / AREAS CHECKED — BY — DATE

ORIGINAL SURVEY — NOTE BOOK NO. — SURVEYED / PLOTTED / TEMPLATE / AREAS / AREAS CHECKED — BY — DATE

PLOT DATE = 1/25/2010
FILE NAME = $FILEL$
PLOT SCALE = $SCALE$
USER NAME = $USER$

**FRONTAGE ROAD**