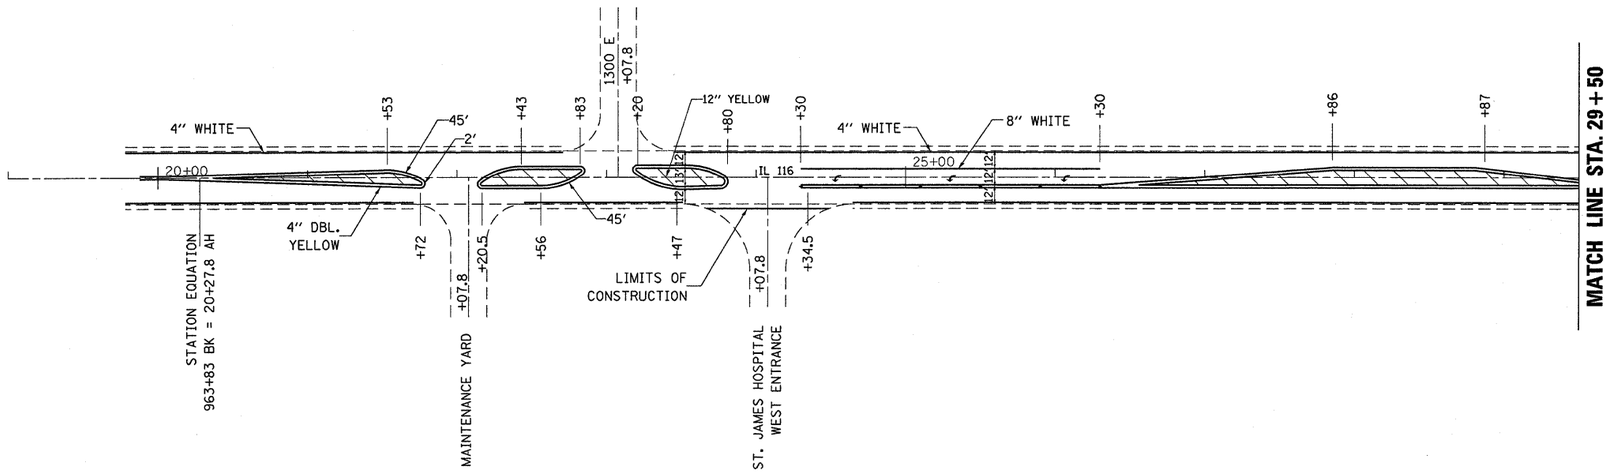

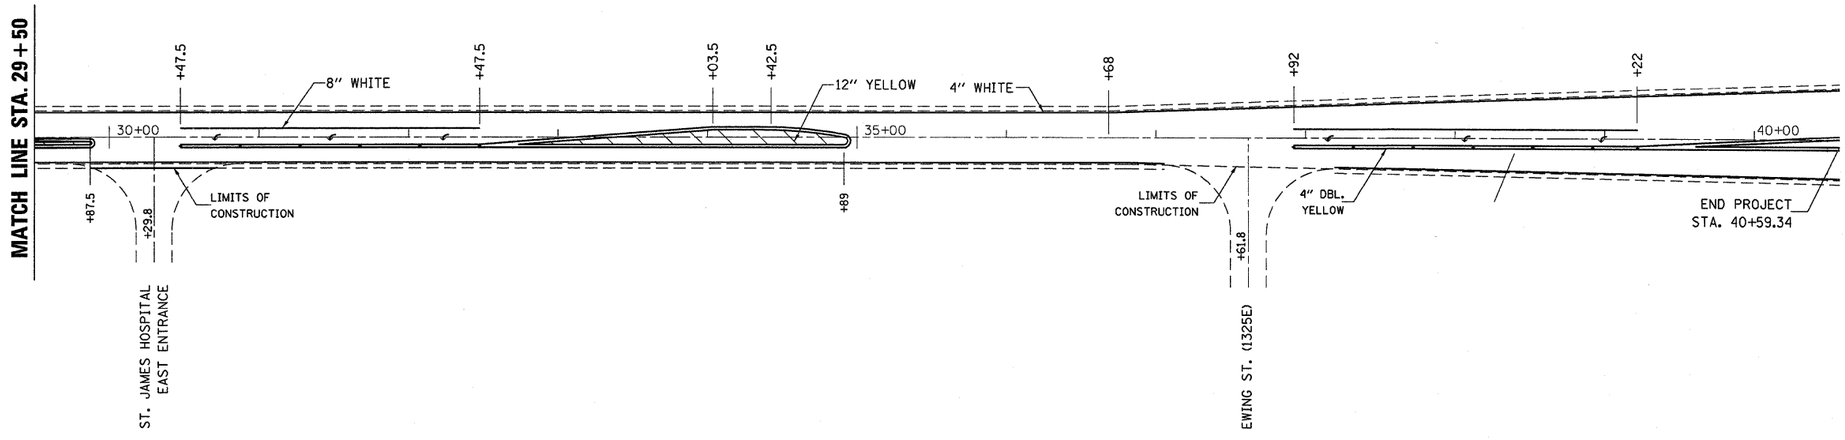

N

0 50 100 150
SCALE IN FEET

FILE NAME = c:\pw_work\pwidot\corcoranlm\dms64429\D366845-SHEETS.dgn	USER NAME = corcoranlm	DESIGNED -	REVISED -
		DRAWN -	REVISED -
	PLOT SCALE = 50.0000 ' / IN.	CHECKED -	REVISED -
	PLOT DATE = Feb 03, 2010 - 10:55:53 AM	DATE -	REVISED -

STATE OF ILLINOIS
DEPARTMENT OF TRANSPORTATION

PAVEMENT MARKING DETAILS

SCALE: | SHEET NO. OF SHEETS | STA. | TO STA.

F.A.P RTE.	SECTION	COUNTY	TOTAL SHEETS	SHEET NO.
673	(111,112)RS-2&(112X)RS-5	LIVINGSTON	12	9
		CONTRACT NO. 66845		
FED. ROAD DIST. NO.	ILLINOIS	FED. AID PROJECT		