CONTRACT NO. 70022

F.A.I. RTE.	SECTION	COUNTY	TOTAL SHEETS	SHEET NO.
72	*	PIATT	251	107
STA.		TO STA.		
FED. ROAD DIST. NO.	ILLINOIS	FED. AID PROJECT		

* (58,74-66)&(74-67&68)RS-1

STAGE II

IL 48
SOUTHBOUND LANE CLOSED
SN 074-0055

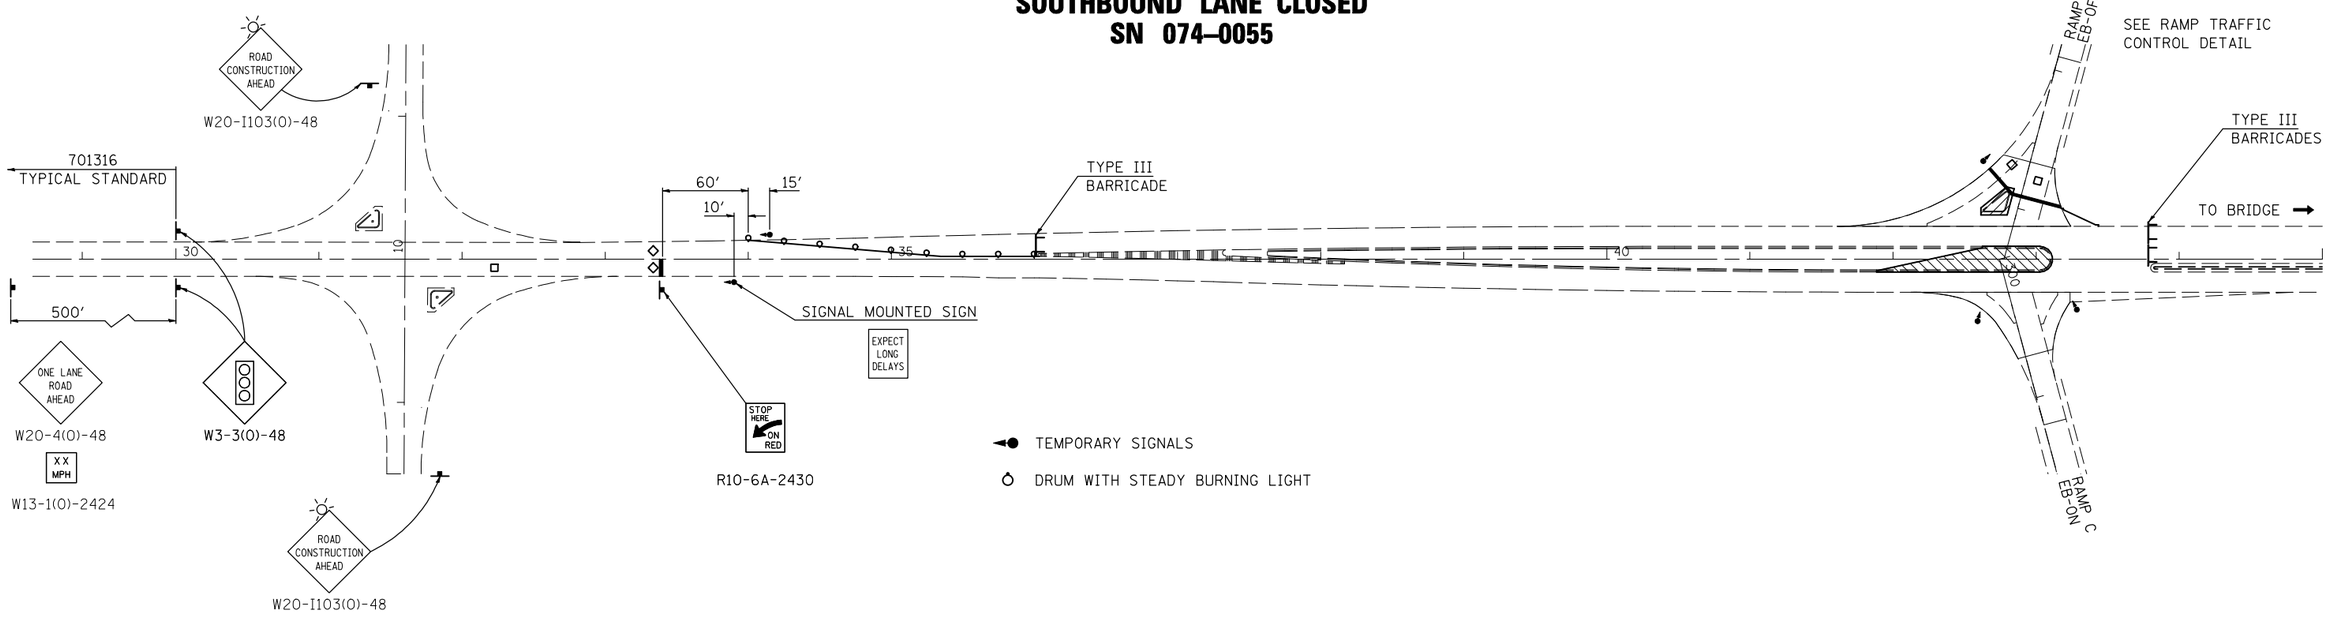

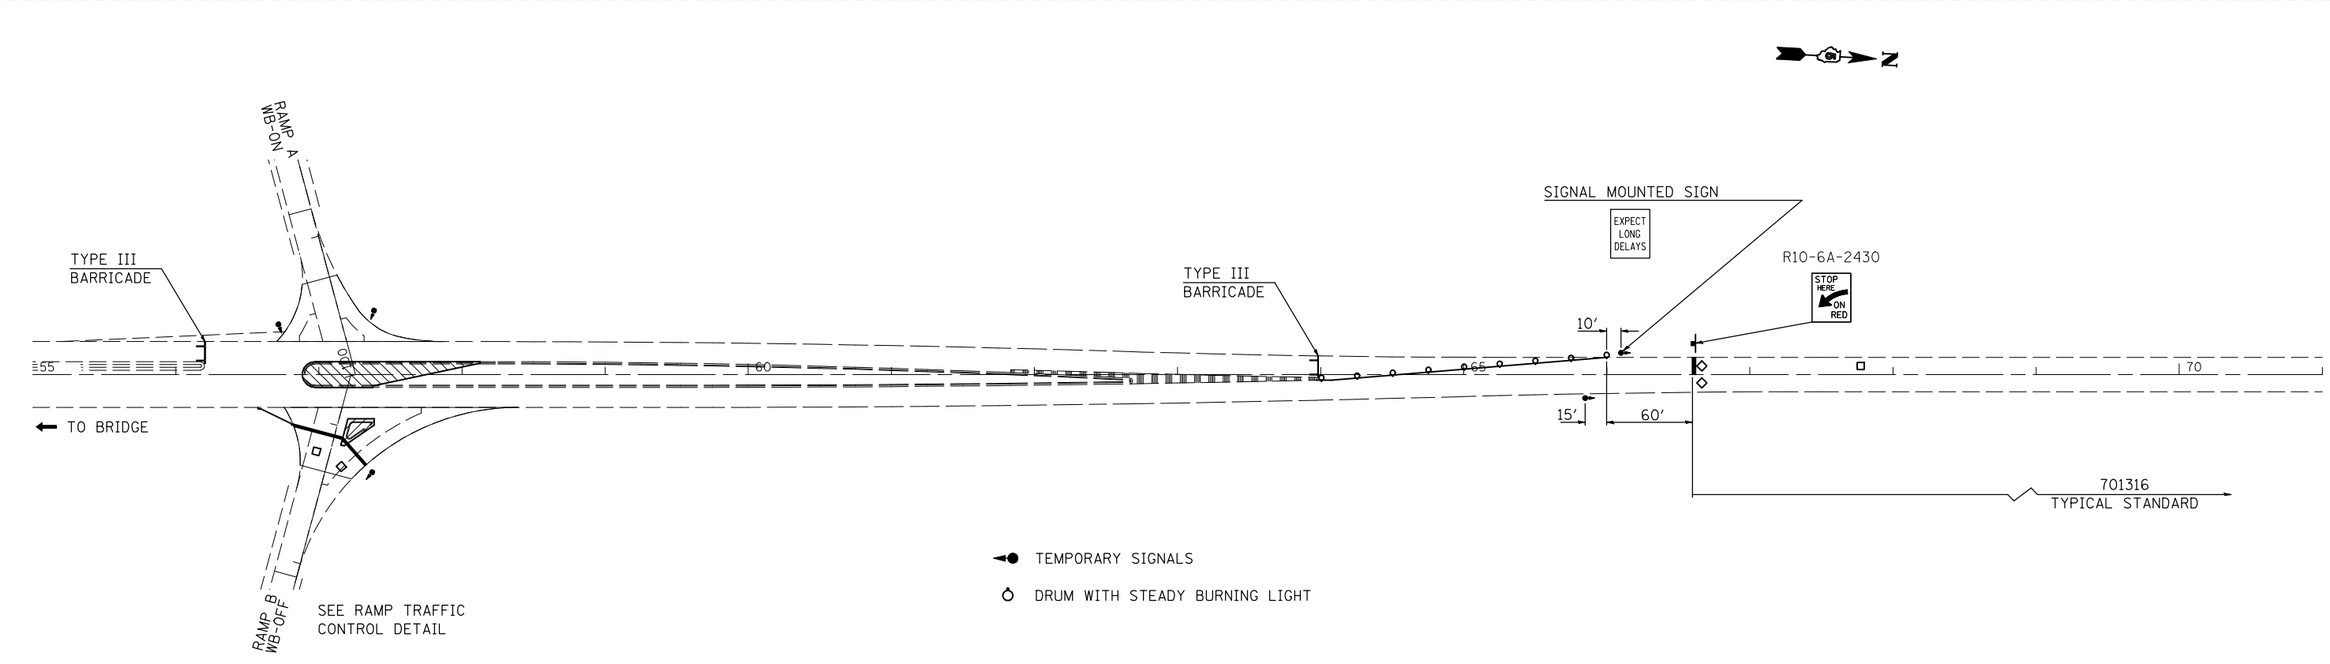

PLOT DATE = 2/8/2010
FILE NAME = c:\pw_wor k\PWIDOT\CEARLOCKJD\d010%78\D570022-sht-staging_IL48.dgn
PLOT SCALE = 100.000 ' / IN.
USER NAME = cearlock.jd