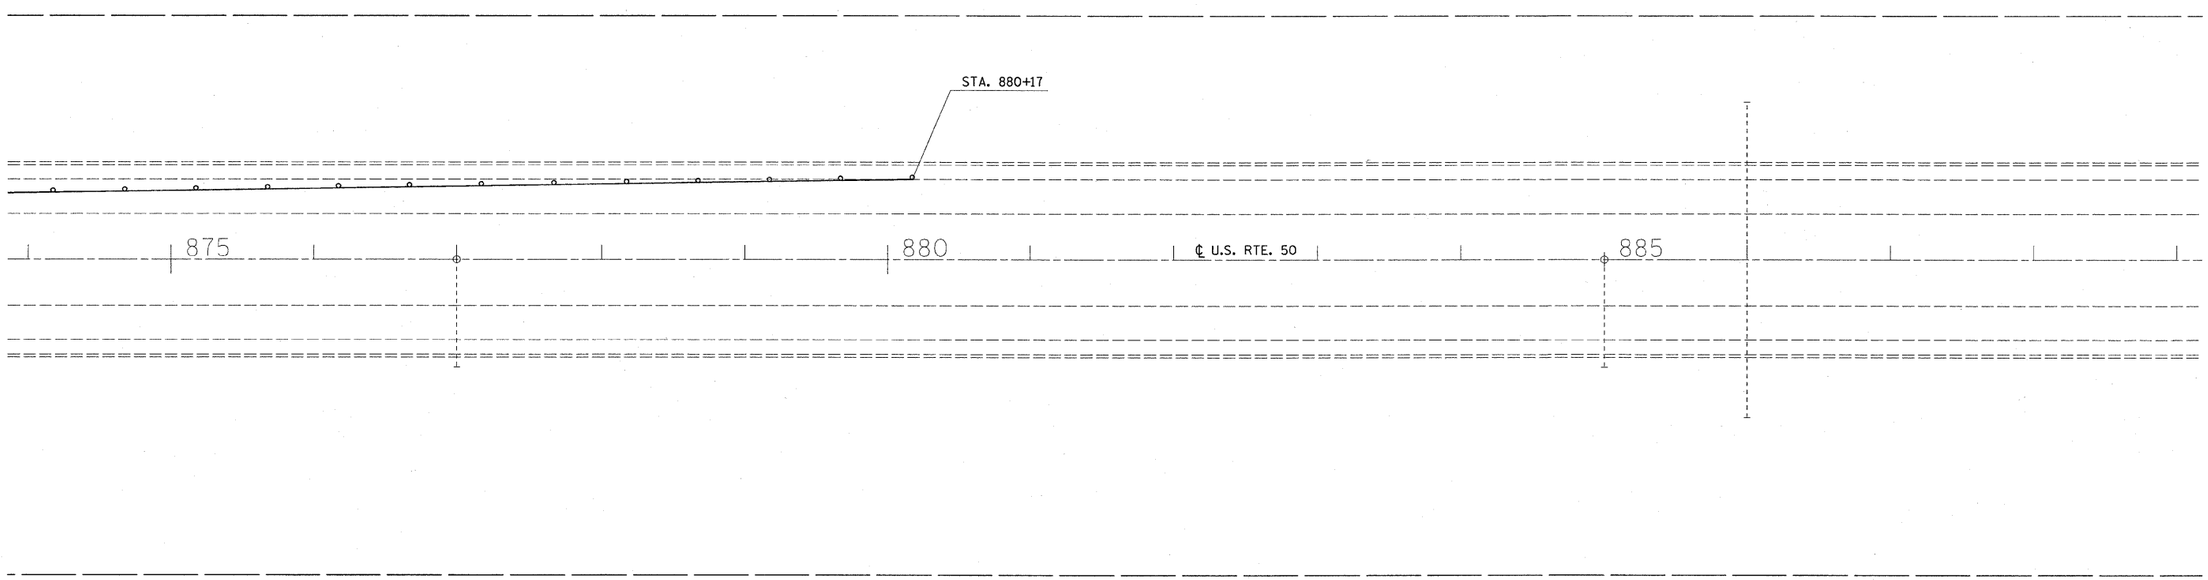


* (51-24)RS-3 & (51-24-2)RS-1

| | | | | | | | | | | |
|---|---|---|---|---|---|---|---|---|---|---|
| FILE NAME = c:\pw_work\PWIDOT\SWARTZRW\d0138979\d774390-sht-stage2.dgn | USER NAME = swartzrw | DESIGNED - | REVISED - | STATE OF ILLINOIS DEPARTMENT OF TRANSPORTATION | STAGE 2 TRAFFIC CONTROL | F.A.P. RTE. | SECTION | COUNTY | TOTAL SHEETS | SHEET NO. |
| | | DRAWN - | REVISED - | | | 327 | * | LAWRENCE | 49 | 37 |
| | PLOT SCALE = 50.0000 ' / IN. | CHECKED - | REVISED - | | | | | CONTRACT NO. 74390 | | |
| | PLOT DATE = 1/20/2010 | DATE - | REVISED - | | SCALE: 50 / SHEET NO. 6 OF 6 SHEETS / STA. 874+00 TO STA. 889+00 | | | ILLINOIS FED. AID PROJECT | | |