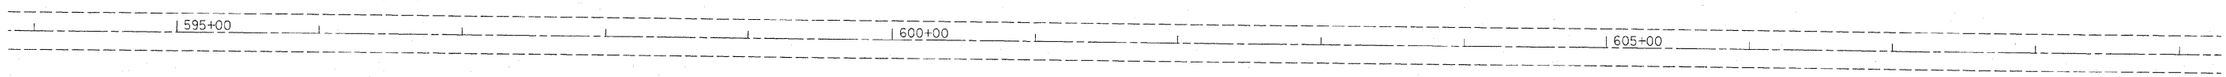

• (F-X)RS-1, (113,120)RS-1

FILE NAME = c:\pw_work\pwidot\swartzrw\d0147989\D774410-sht-plan.dgn	USER NAME = swartzrw	DESIGNED -	REVISED -	**STATE OF ILLINOIS DEPARTMENT OF TRANSPORTATION**	**PLAN SHEETS**	F.A.P. RTE.	SECTION	COUNTY	TOTAL SHEETS / SHEET NO.
	PLOT SCALE = 50.0000 ' / IN.	DRAWN -	REVISED -			116	•	CUMBERLAND	25 / 19
	PLOT DATE = 1/21/2010	CHECKED -	REVISED -					CONTRACT NO. 74410	
		DATE -	REVISED -		SCALE: 50 / SHEET NO. 5 OF 11 SHEETS / STA. 579+00 5 TO STA. 609+00			ILLINOIS FED. AID PROJECT	