PLAN | SURVEYED 10/07/09 | ALIGNMENT CHECKED BY: JGJ | NOTE BOOK | NO. | BY | DATE

PROFILE | SURVEYED 10/07/09 | GRADES CHECKED BY: JGJ | NOTE BOOK | NO. | BY | DATE

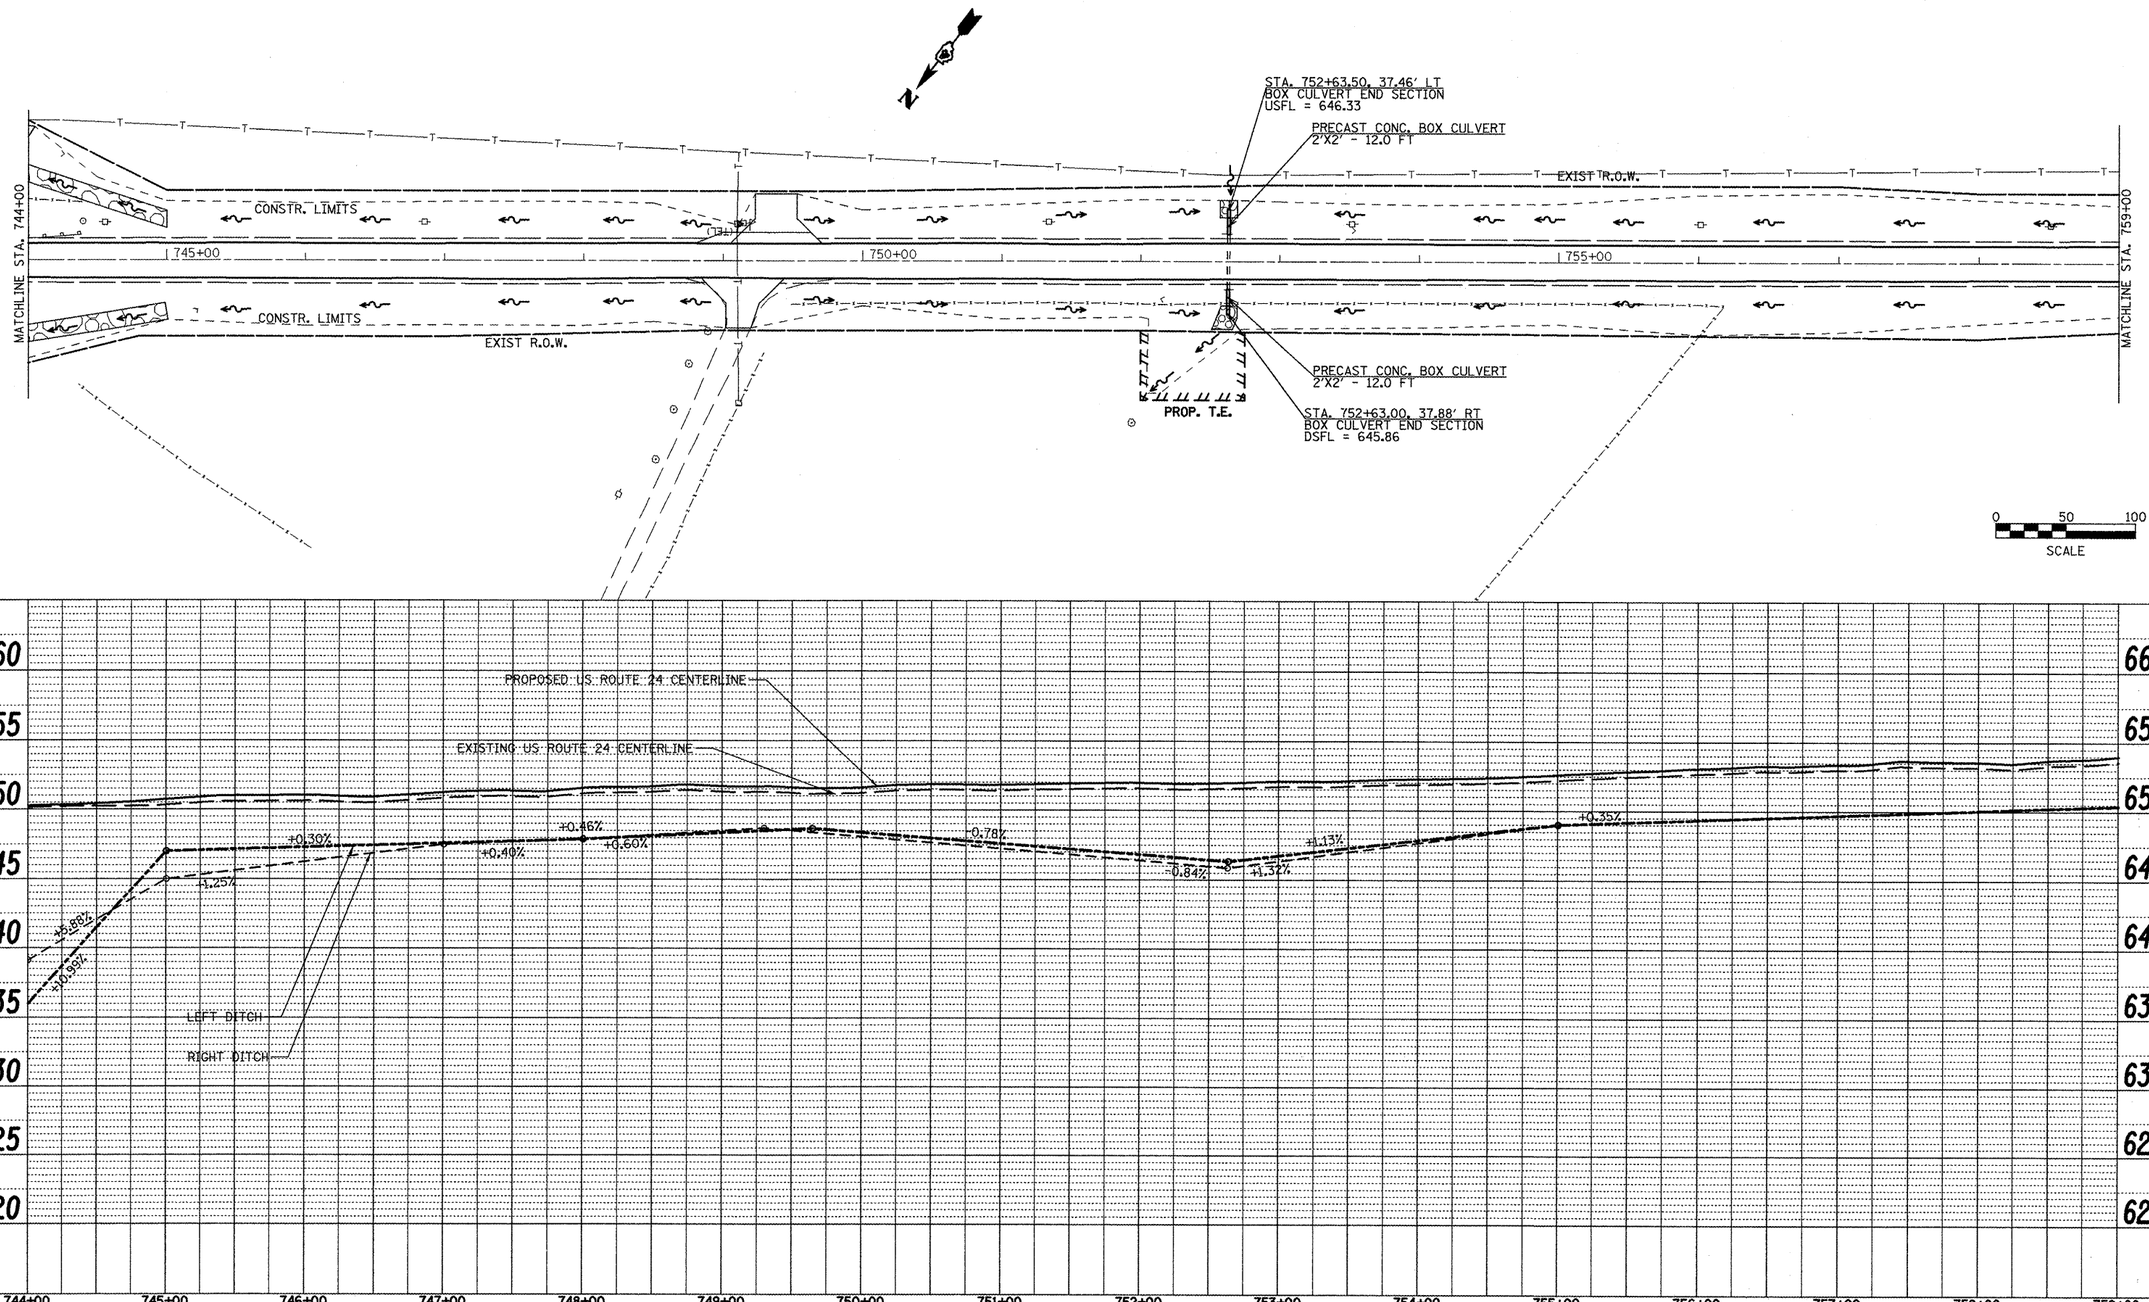

FILE NAME = plan01.dgn	USER NAME = jachumsjg	DESIGNED - KJH	REVISED -
		DRAWN - JGJ	REVISED -
	PLOT SCALE = 100.0000 ' / IN.	CHECKED - KJH	REVISED -
	PLOT DATE = 3/22/2010	DATE -	REVISED -

STATE OF ILLINOIS
DEPARTMENT OF TRANSPORTATION

DRAINAGE AND UTILITIES

SCALE: | SHEET NO. 6 OF 14 SHEETS | STA. 744+00 | TO STA. 759+00

F.A.P RTE.	SECTION	COUNTY	TOTAL SHEETS	SHEET NO.
317	16W-2,RS-4,17W-1,RS-3	FULTON	240	73
		CONTRACT NO. 88703		
FED. ROAD DIST. NO.	ILLINOIS	FED. AID PROJECT		