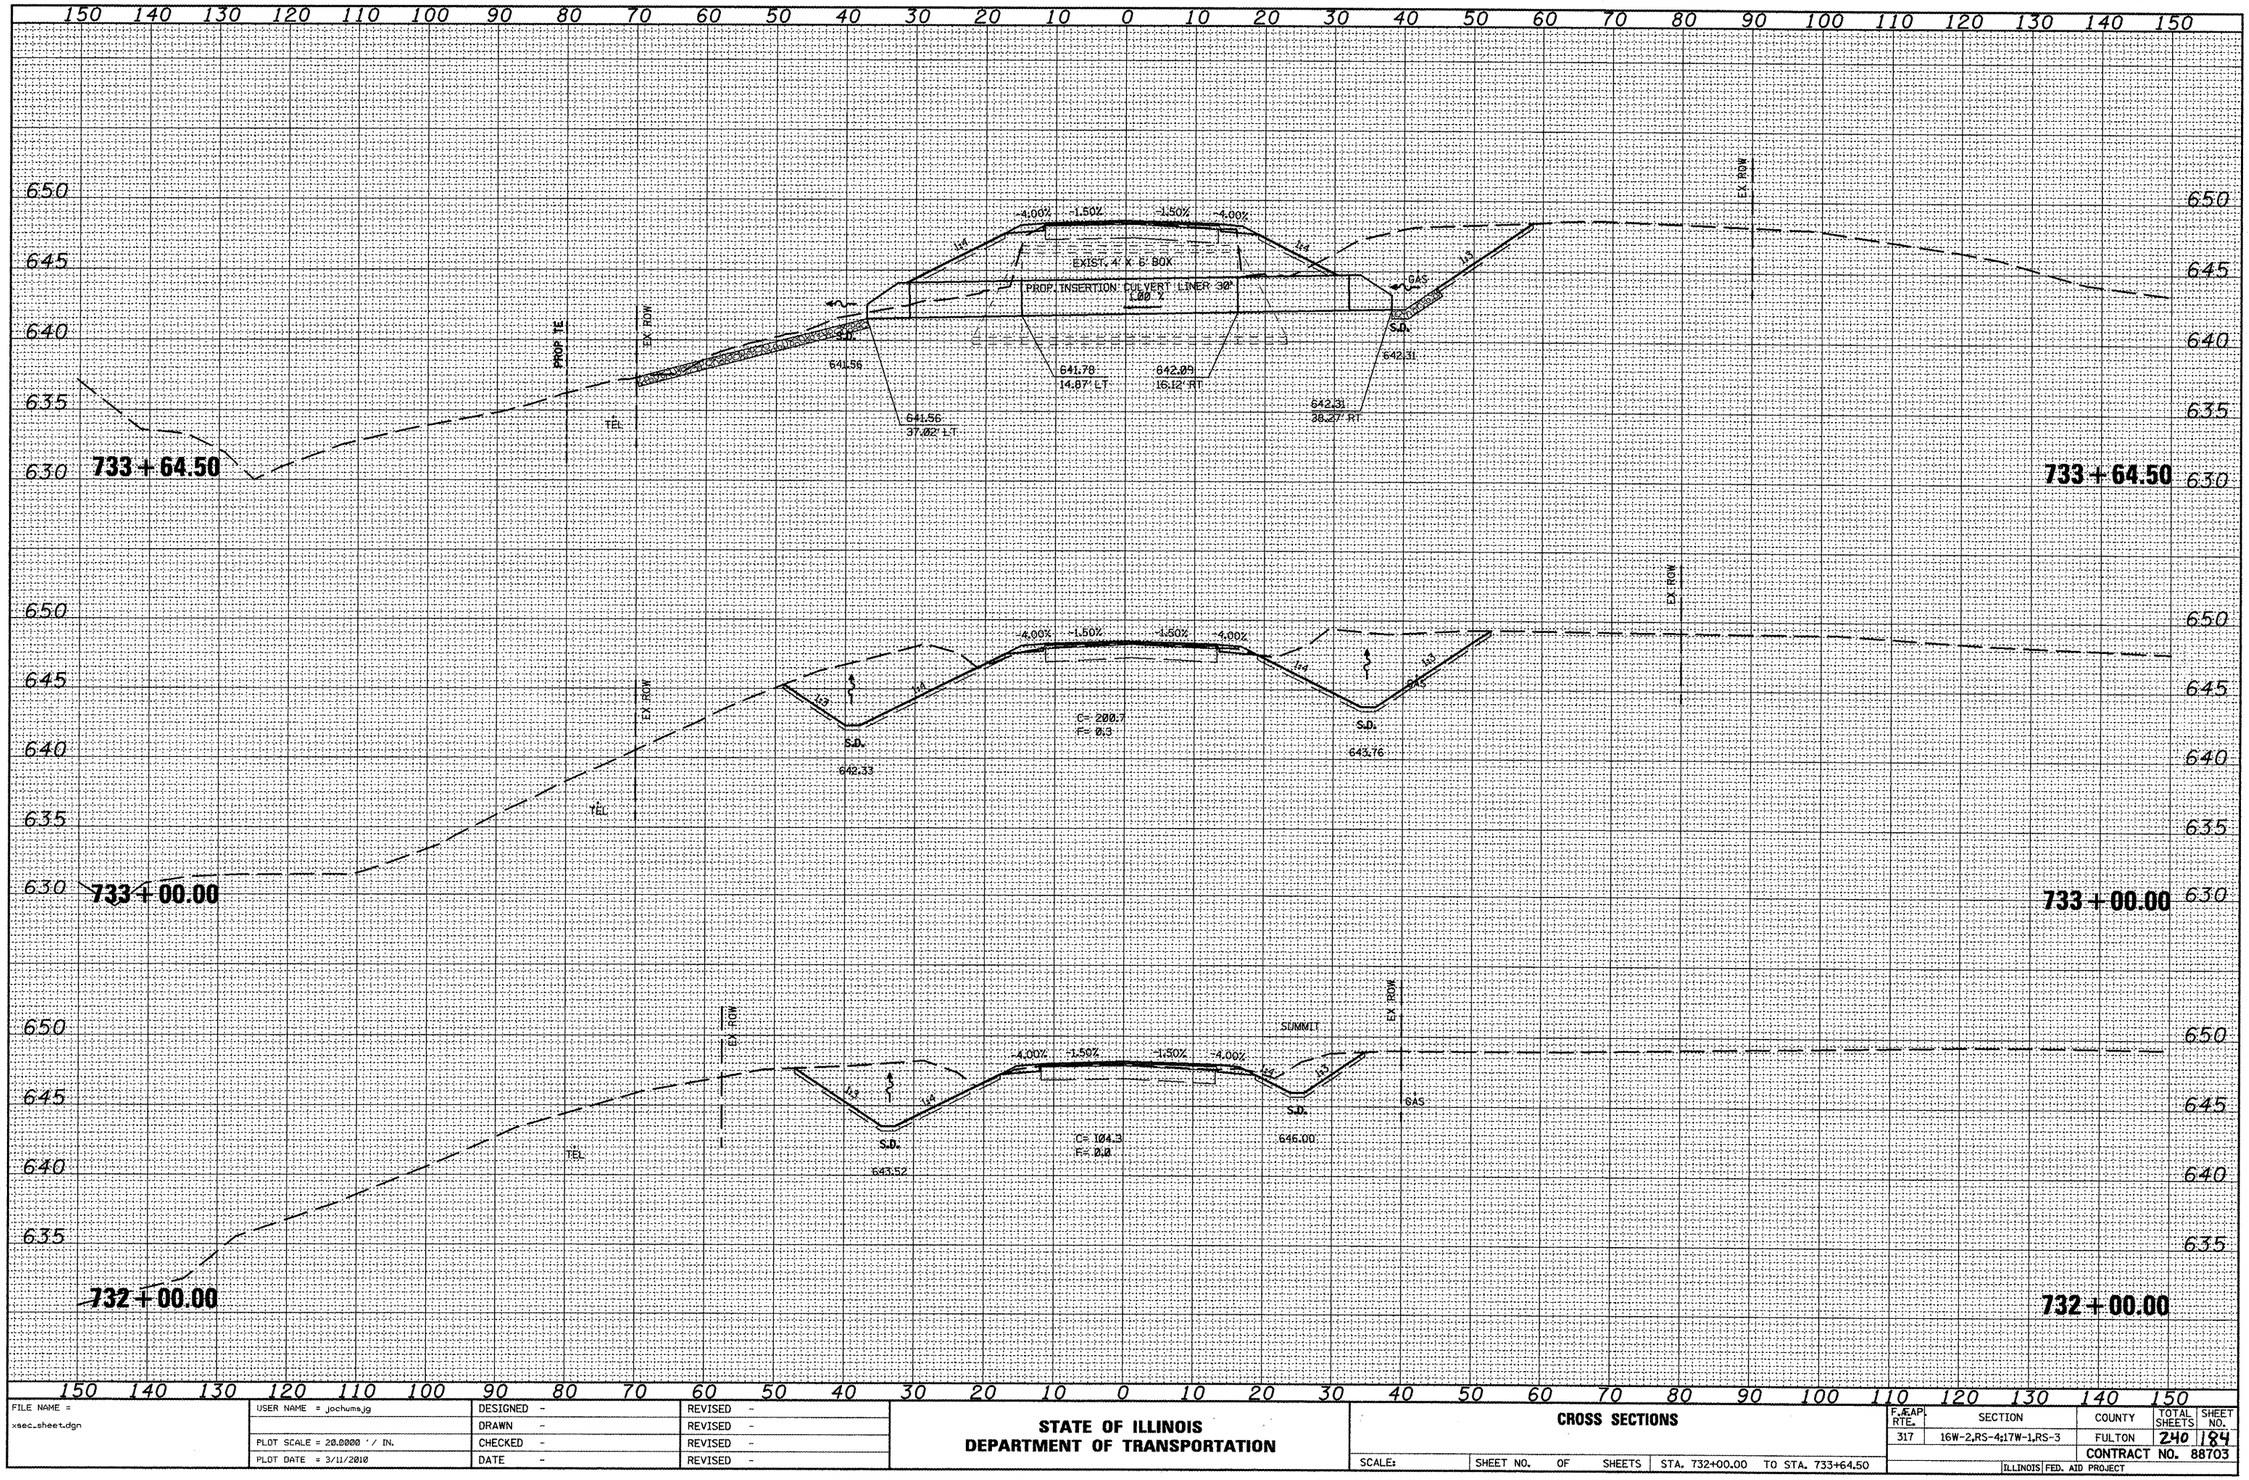

FILE NAME = xsec_sheet.dgn	USER NAME = jochums,jg	DESIGNED -	REVISED -
		DRAWN -	REVISED -
	PLOT SCALE = 20.0000 ' / IN.	CHECKED -	REVISED -
	PLOT DATE = 3/11/2010	DATE -	REVISED -

STATE OF ILLINOIS
DEPARTMENT OF TRANSPORTATION

CROSS SECTIONS

SCALE: | SHEET NO. OF SHEETS | STA. 732+00.00 TO STA. 733+64.50

F.A.P. RTE.	SECTION	COUNTY	TOTAL SHEETS	SHEET NO.
317	16W-2,RS-4;17W-1,RS-3	FULTON	240	184
		CONTRACT NO. 88703		
		ILLINOIS FED. AID PROJECT		

FINAL SURVEY NOTE BOOK — SURVEYED | PLOTTED | TEMPLATE | AREAS | AREAS CHECKED | BY | DATE | NO.

ORIGINAL SURVEY NOTE BOOK — SURVEYED | PLOTTED | TEMPLATE | AREAS | AREAS CHECKED | NO.