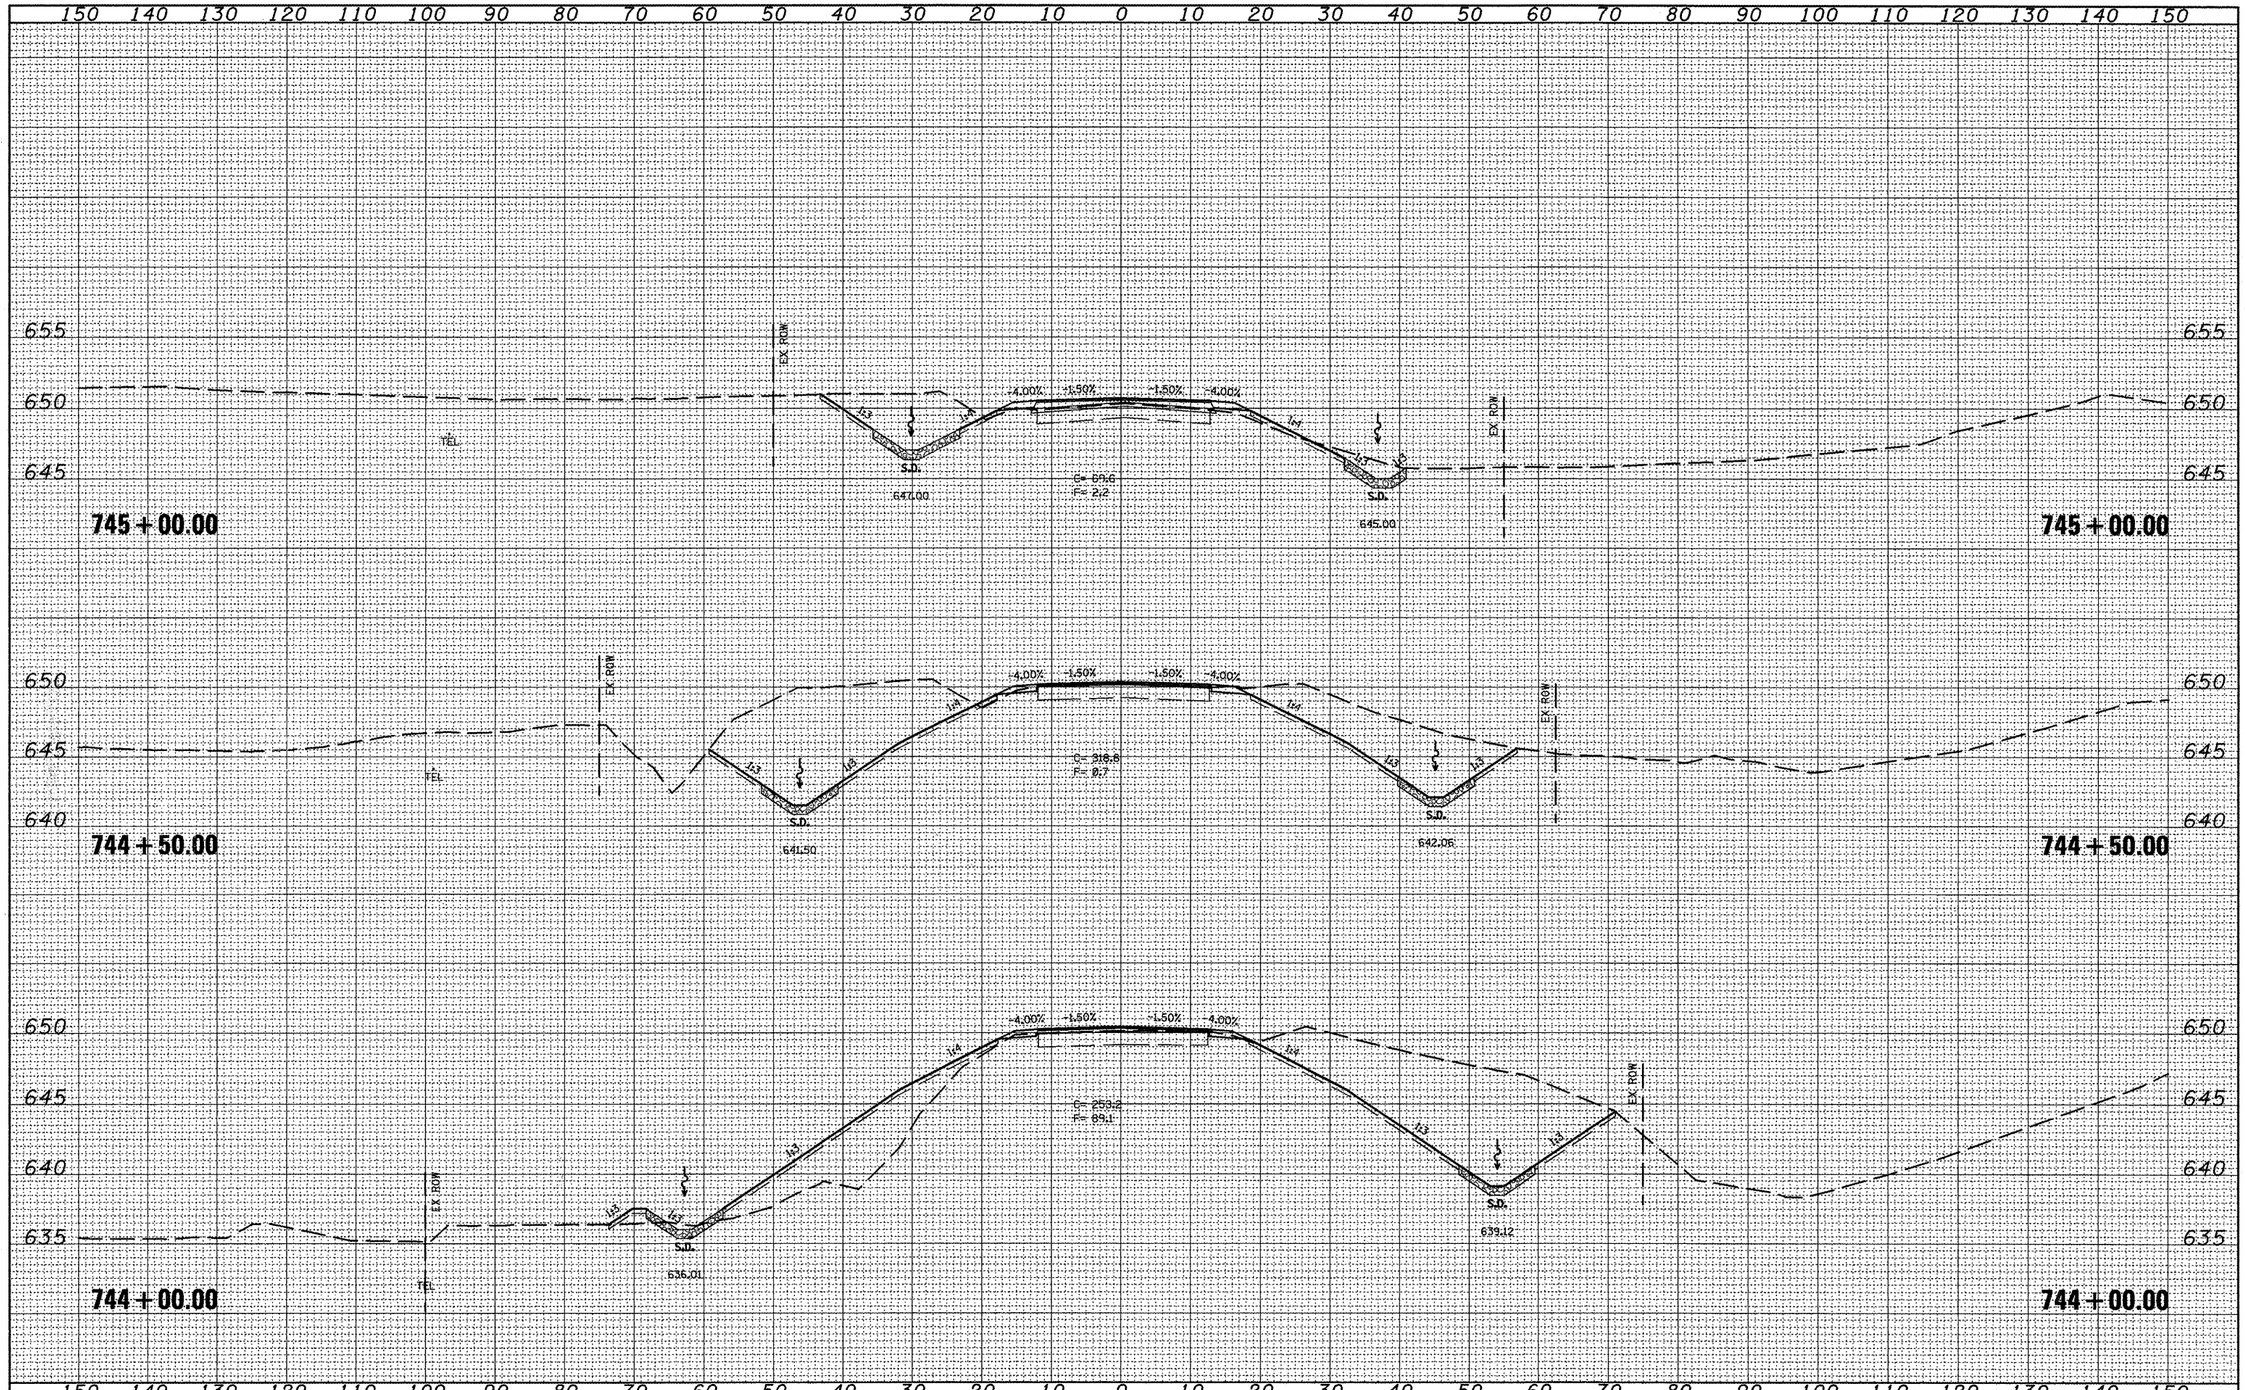

FILE NAME = xsec_sheet.dgn	USER NAME = jochumsjg	DESIGNED -	REVISED -	STATE OF ILLINOIS DEPARTMENT OF TRANSPORTATION	CROSS SECTIONS	F.ÆAP RTE.	SECTION	COUNTY	TOTAL SHEETS	SHEET NO.
		DRAWN -	REVISED -			317	16W-2,RS-4;17W-1,RS-3	FULTON	240	192
	PLOT SCALE = 20.0000 ' / IN.	CHECKED -	REVISED -					CONTRACT NO. 88703		
	PLOT DATE = 3/11/2010	DATE -	REVISED -		SCALE: SHEET NO. OF SHEETS STA. 744+00.00 TO STA. 745+00.00			ILLINOIS FED. AID PROJECT		