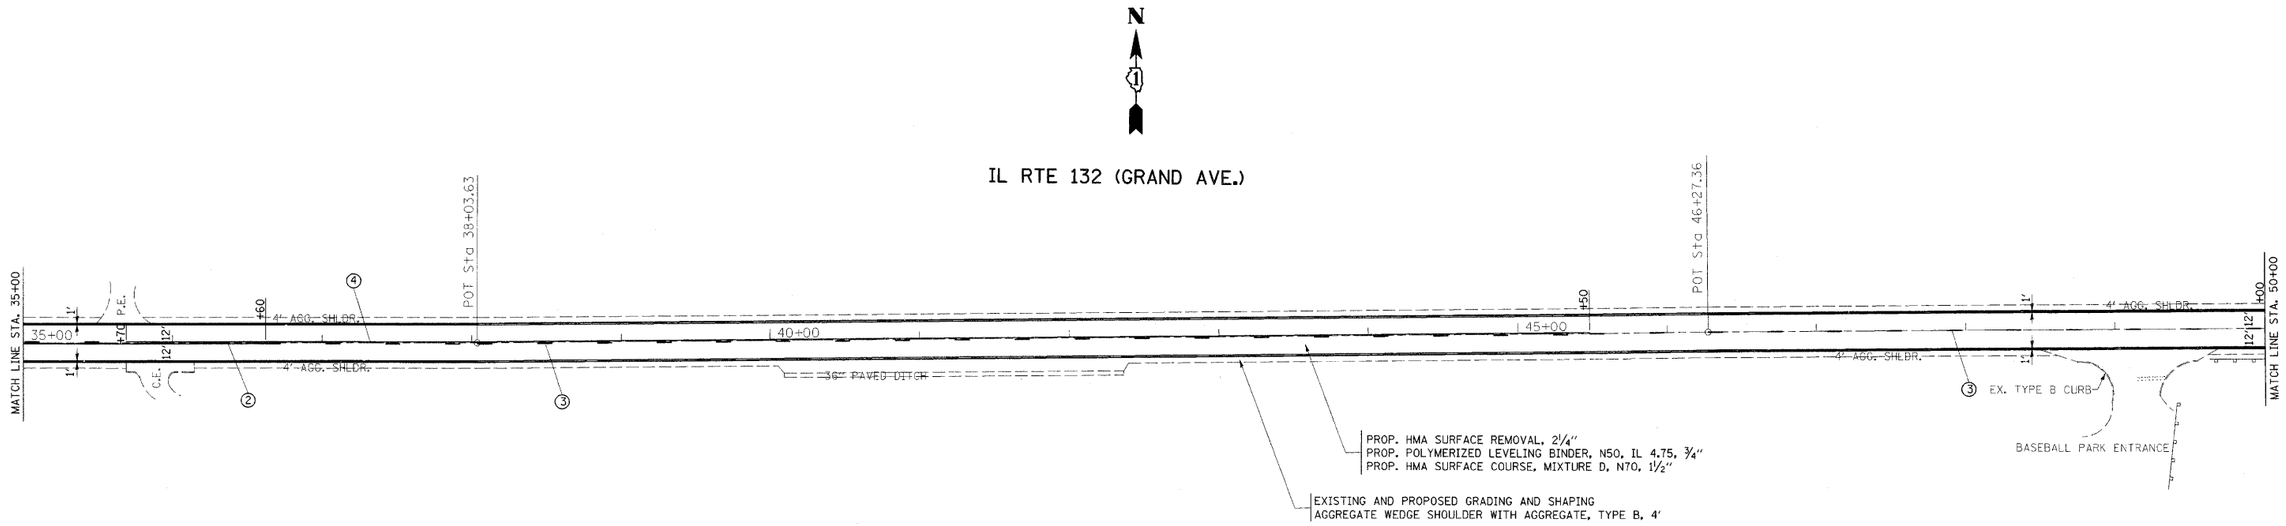

LEGEND

1. THERMOPLASTIC PAVEMENT MARKING LINE, 4" - WHITE SOLID EDGE LINE
2. THERMOPLASTIC PAVEMENT MARKING LINE, 4" - DOUBLE YELLOW SOLID CENTERLINE, 11" C-C
3. THERMOPLASTIC PAVEMENT MARKING LINE, 4" - YELLOW SKIP DASH CENTERLINE, 10'-40'
4. THERMOPLASTIC PAVEMENT MARKING LINE, 4" - YELLOW SOLID CENTERLINE, NO PASS ZONE
5. THERMOPLASTIC PAVEMENT MARKING LINE, 6" - WHITE SOLID TURN LANE
6. THERMOPLASTIC PAVEMENT MARKING LINE, 12" - YELLOW SOLID DIAGONAL, 45°, 20' C-C
7. THERMOPLASTIC PAVEMENT MARKING LINE, 24" - WHITE SOLID STOP BAR
8. THERMOPLASTIC PAVEMENT MARKING LINE, 8" - WHITE SOLID DIAGONAL, 45°, 10' C-C
9. THERMOPLASTIC PAVEMENT MARKING LINE, LETTERS AND SYMBOLS
10. THERMOPLASTIC PAVEMENT MARKING LINE, 6" - WHITE SOLID CROSSWALK
11. THERMOPLASTIC PAVEMENT MARKING LINE, 4" - WHITE SKIP DASH LANE LINE
12. THERMOPLASTIC PAVEMENT MARKING LINE, 6" - WHITE DOTTED TURN LANE LINE, 2'-6'
13. THERMOPLASTIC PAVEMENT MARKING LINE, 24" - WHITE SOLID SCHOOL CROSSWALK, 4' C-C

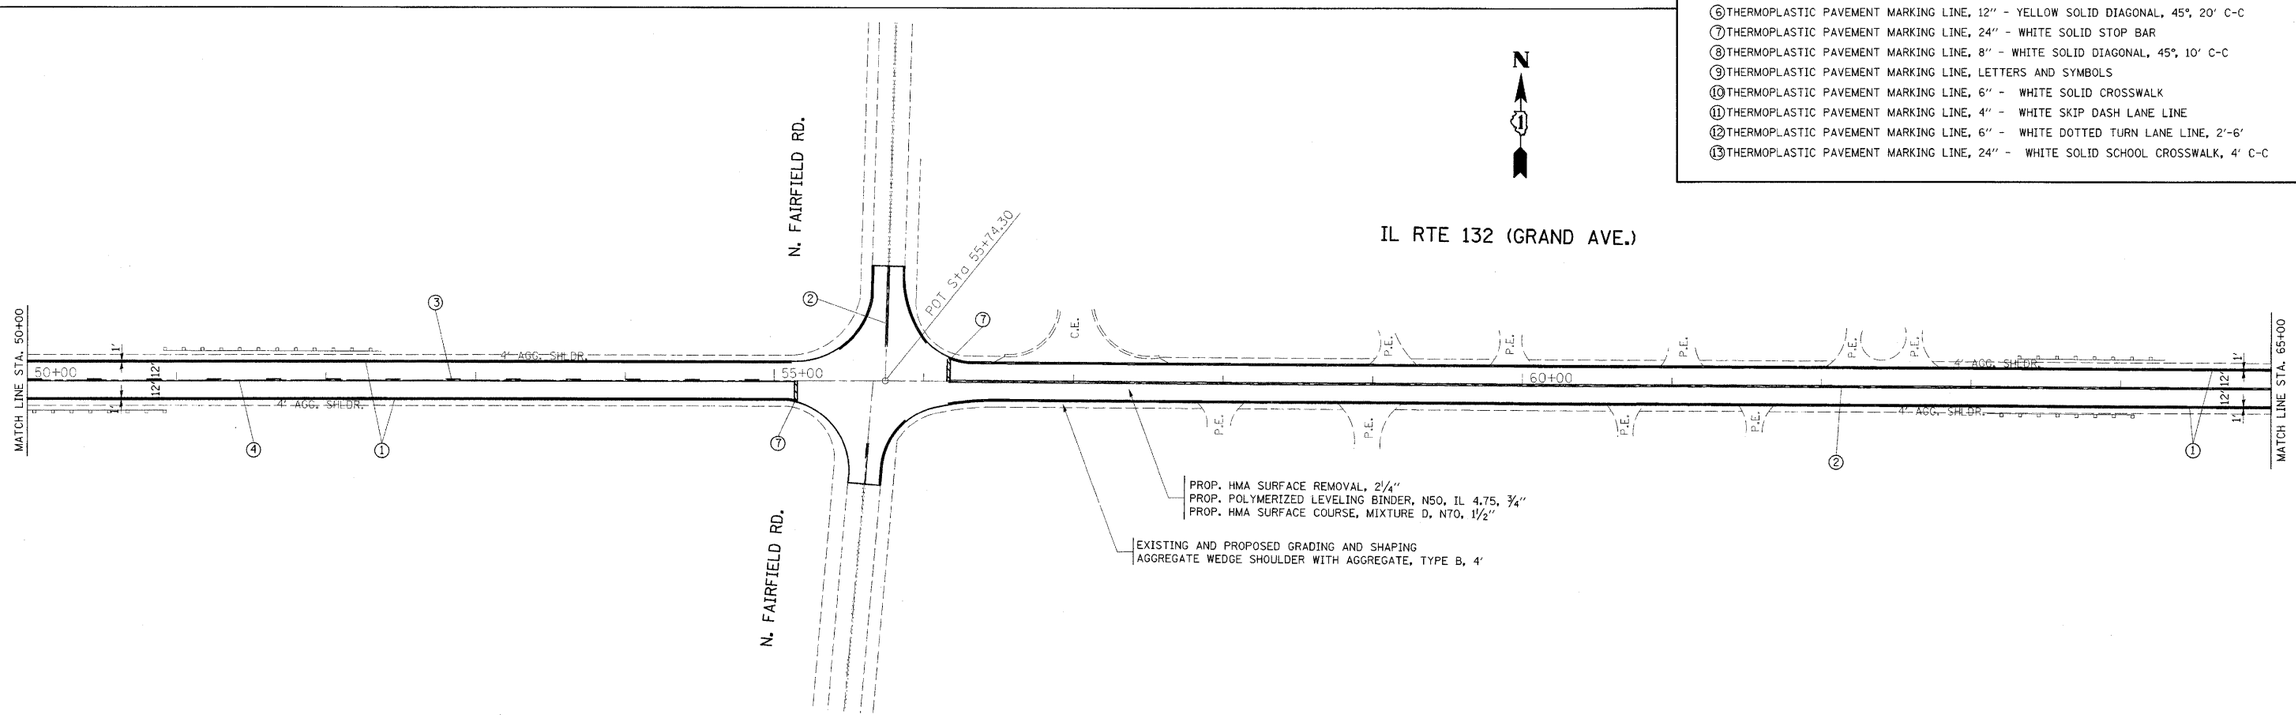

FILE NAME = c:\pw_work\PWIDOT\ULRICHKD\dms92563\D138806-SHT-PLAN.dgn	USER NAME = ulrichkd	DESIGNED -	REVISED -
		DRAWN -	REVISED -
	PLOT SCALE = 50.0000 ' / IN.	CHECKED -	REVISED -
	PLOT DATE = 3/30/2009	DATE -	REVISED -

STATE OF ILLINOIS
DEPARTMENT OF TRANSPORTATION

IL. RTE. 132
IL. RTE. 59 TO SHEEHAN DR.

SCALE: 1"=50' | SHEET NO. OF SHEETS | STA. 35+00 TO STA. 65+00

F.A.P. RTE.	SECTION	COUNTY	TOTAL SHEETS	SHEET NO.
541	W-RS-3	LAKE	23	6

CONTRACT NO. 60B55

ILLINOIS FED. AID PROJECT