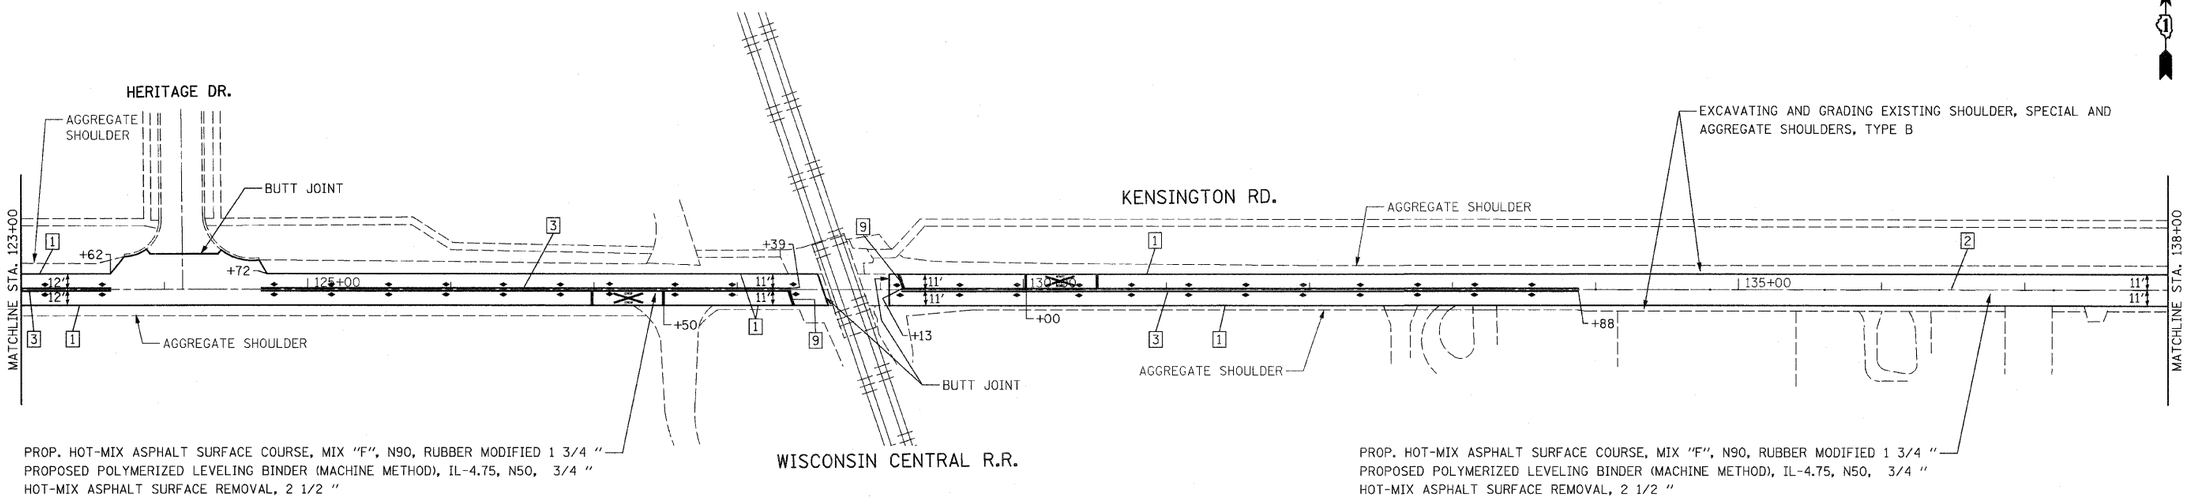

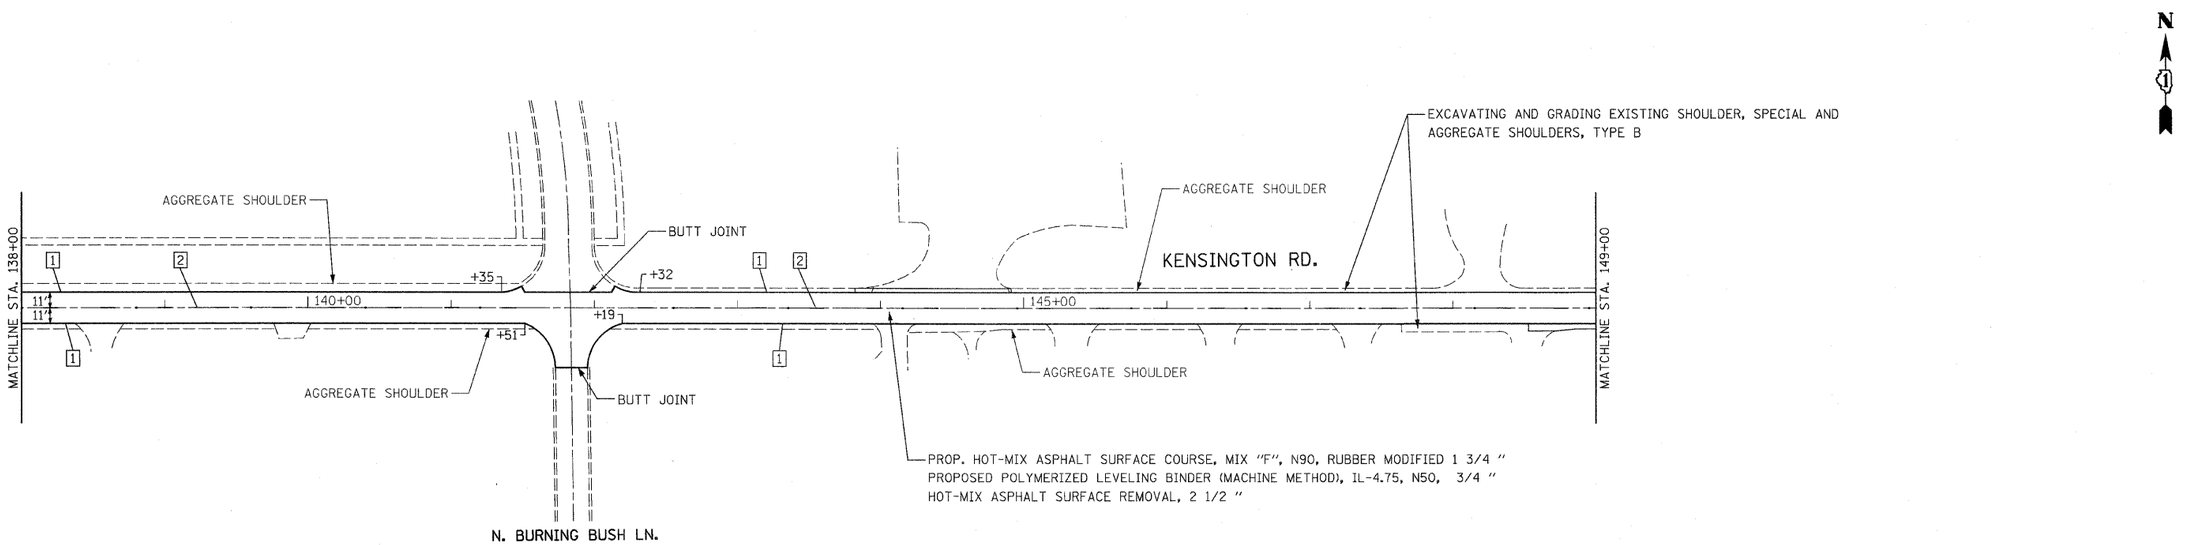

LEGEND

1. THERMOPLASTIC PAVEMENT MARKING - LINE 4" (WHITE EDGE LINE)
2. THERMOPLASTIC PAVEMENT MARKING - LINE 4" (YELLOW - 10' DASH, 30' SKIP W/ TWO-WAY AMBER MARKER)
3. THERMOPLASTIC PAVEMENT MARKING - LINE 4" (DOUBLE YELLOW SOLID LINE)
4. THERMOPLASTIC PAVEMENT MARKING - LINE 4" (WHITE LANE LINE - 10' DASH, 30' SKIP W/ 2 CRYSTAL / OPAQUE RRPM'S)
5. THERMOPLASTIC PAVEMENT MARKING - LINE 6" (WHITE LANE LINE - 2' DASH, 6' SKIP)
6. THERMOPLASTIC PAVEMENT MARKING - LINE 6" (WHITE SOLID LINE)
7. THERMOPLASTIC PAVEMENT MARKING - LINE 8" (WHITE SOLID LINE)
8. THERMOPLASTIC PAVEMENT MARKING - LINE 12" (YELLOW DIAGONAL LINE)
9. THERMOPLASTIC PAVEMENT MARKING - LINE 24" (WHITE STOP BAR)
10. THERMOPLASTIC PAVEMENT MARKING - LETTERS AND SYMBOLS (TYP.)
11. THERMOPLASTIC PAVEMENT MARKING - LINE 12" (WHITE DIAGONAL LINE)

FILE NAME = D160E27-sht-pmk4.dgn
PLOT DATE = 3/20/2009

CHRISTIAN-ROGE & ASSOCIATES, INC.
ENGINEERS-PLANNERS-SURVEYORS
211 WEST WACKER DRIVE
CHICAGO, ILLINOIS 60606
PHONE: (312)372-2023 FAX: (312)372-5274

DESIGNED -	K.R.K.	REVISED -	
DRAWN -	A.C.S.	REVISED -	
CHECKED -	S.J.P.	REVISED -	
DATE -	MARCH 20, 2009	REVISED -	

STATE OF ILLINOIS
DEPARTMENT OF TRANSPORTATION

ROADWAY AND PAVEMENT MARKING PLAN
KENSINGTON ROAD

SCALE: 1" = 50' | SHEET NO. 4 OF 5 SHEETS | STA. 123+00 TO STA. 149+00

F.A.U. RTE.	SECTION	COUNTY	TOTAL SHEETS	SHEET NO.
1295	0305 RS-1	COOK	25	9
		CONTRACT NO. 60E27		

FED. ROAD DIST. NO. 1 | ILLINOIS | FED. AID PROJECT