F.A.P. RTE.	SECTION	COUNTY	TOTAL SHEETS	SHEET NO.
350	138 A-4	LAKE	93	9
STA.		TO STA.		
FED. ROAD DIST. NO. 7	ILLINOIS	FED. AID PROJECT		

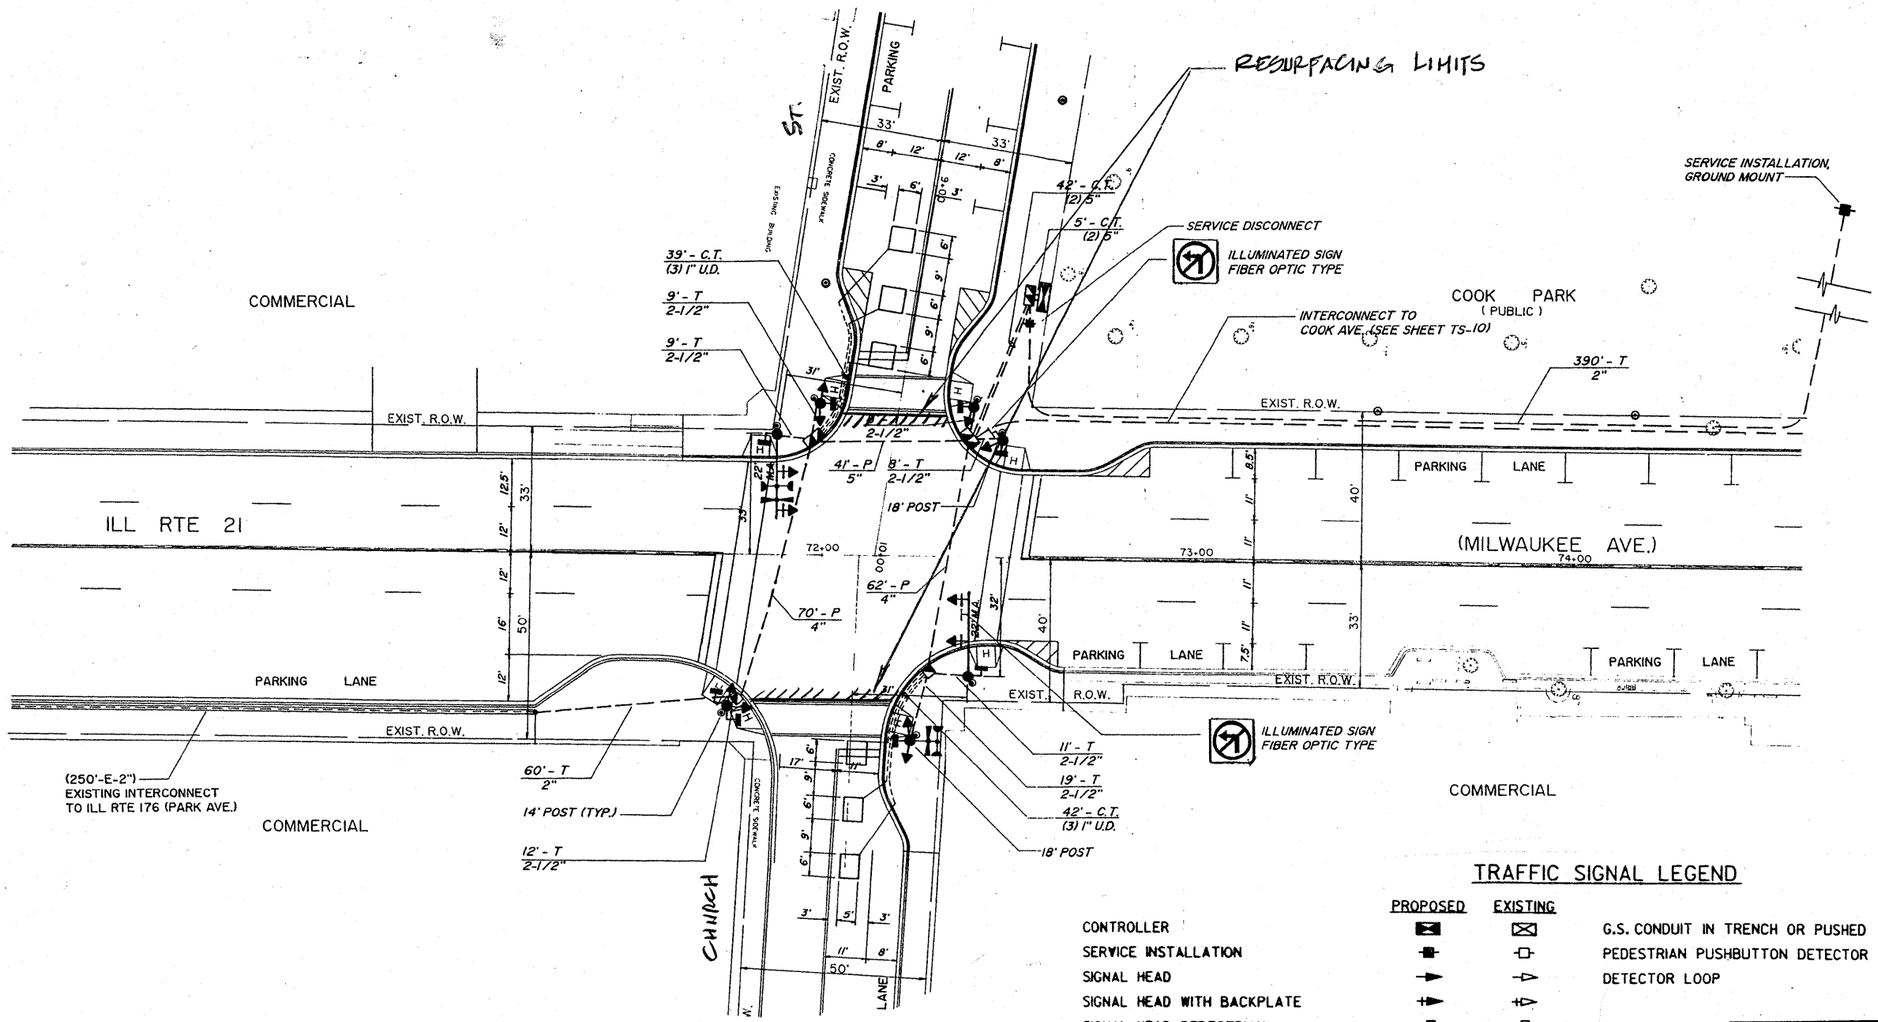

TRAFFIC SIGNAL LEGEND

	PROPOSED	EXISTING
CONTROLLER	▣	⊠
SERVICE INSTALLATION	■	□
SIGNAL HEAD	►	▷
SIGNAL HEAD WITH BACKPLATE	►+	▷+
SIGNAL HEAD, PEDESTRIAN	■	□
SIGNAL POST	●	○
MAST ARM ASSEMBLY AND POLE, STEEL	●—	○—
MAST ARM ASSEMBLY AND POLE, ALUMINUM	●▻	○▻
COMMON TRENCH	C.T.	
UNIT DUCT	U.D.	
HANDHOLE	▧	▧

	PROPOSED	EXISTING
G.S. CONDUIT IN TRENCH OR PUSHED	———	———
PEDESTRIAN PUSHBUTTON DETECTOR	◉	◎
DETECTOR LOOP	□	□

FOR INFORMATION ONLY

NOTE:

THIS PLAN IS FOR THE PURPOSE OF REPLACING THE DETECTOR LOOPS ONLY. ALL OTHER INFORMATION SHOWN IS NOT RELATED AND WILL BE DISREGARDED.

REPLACE ALL DETECTOR LOOPS AS SHOWN

(WITHIN THE RESURFACING LIMITS)

CODE NO.	QUANTITY	UNIT	ITEM
80600600	-0-	Foot	Detector Loop Replacement

REVISIONS	
NAME	DATE

ILLINOIS DEPARTMENT OF TRANSPORTATION

DETECTOR LOOP REPLACEMENT

ILL. ROUTE 21 @ CHURCH STREET

SCALE: NONE

DATE MAR. 2009

DRAWN BY JHE
DESIGNED BY: JHE
CHECKED BY DAD