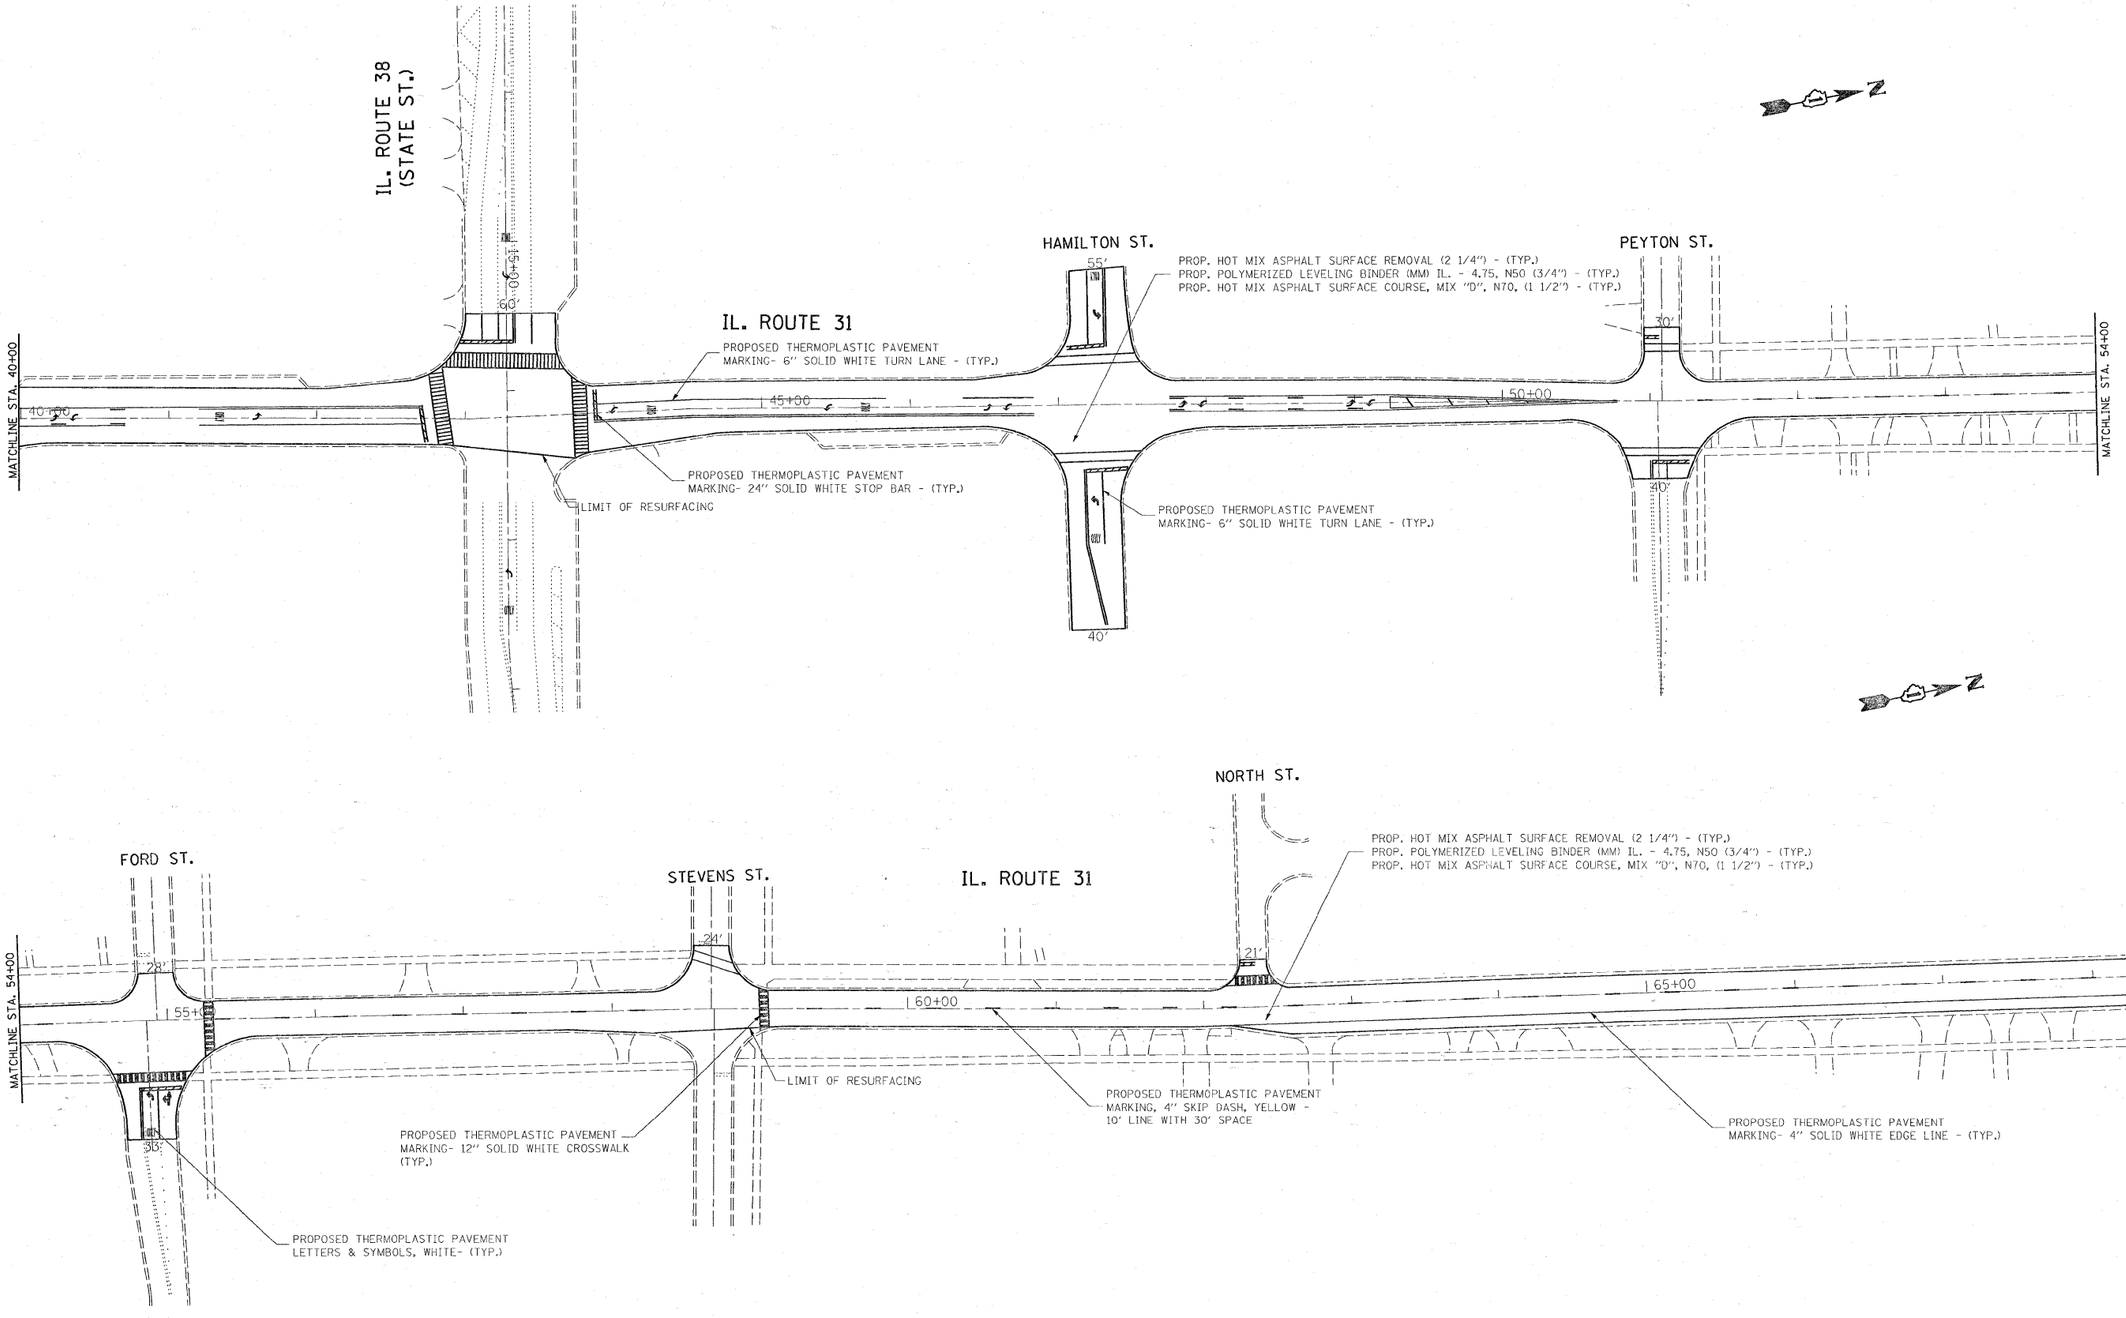

FILE NAME = c:\pw_work\pwidot\guillaumefp\dms89057\D106309-plan.dgn	USER NAME = guillaumefp	DESIGNED -	REVISED -
		DRAWN -	REVISED -
	PLOT SCALE = 50.0000 ' / IN.	CHECKED -	REVISED -
	PLOT DATE = 3/27/2009	DATE -	REVISED -

STATE OF ILLINOIS
DEPARTMENT OF TRANSPORTATION

ROADWAY AND PAVEMENT MARKING PLAN
IL. RTE. 31 (3rd ST. – HORNE ST.)

SCALE: 1"=50' | SHEET NO. OF SHEETS | STA. | TO STA.

F.A.U. RTE.	SECTION	COUNTY	TOTAL SHEETS	SHEET NO.
3887	17 RS-4	KANE	20	6
		CONTRACT NO. 60F32		
FED. ROAD DIST. NO.	ILLINOIS	FED. AID PROJECT		