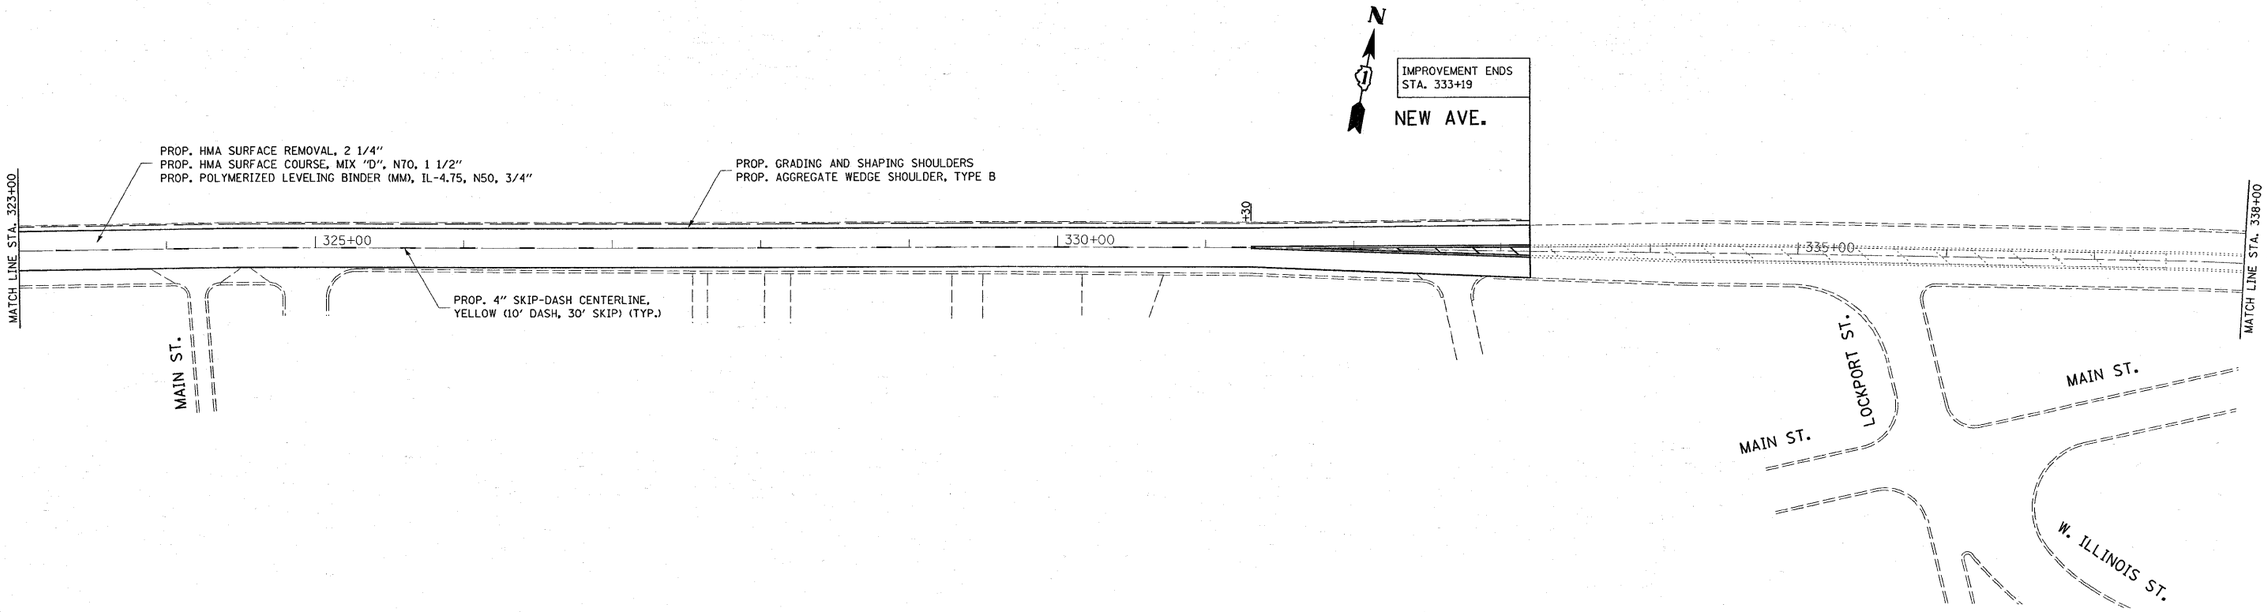

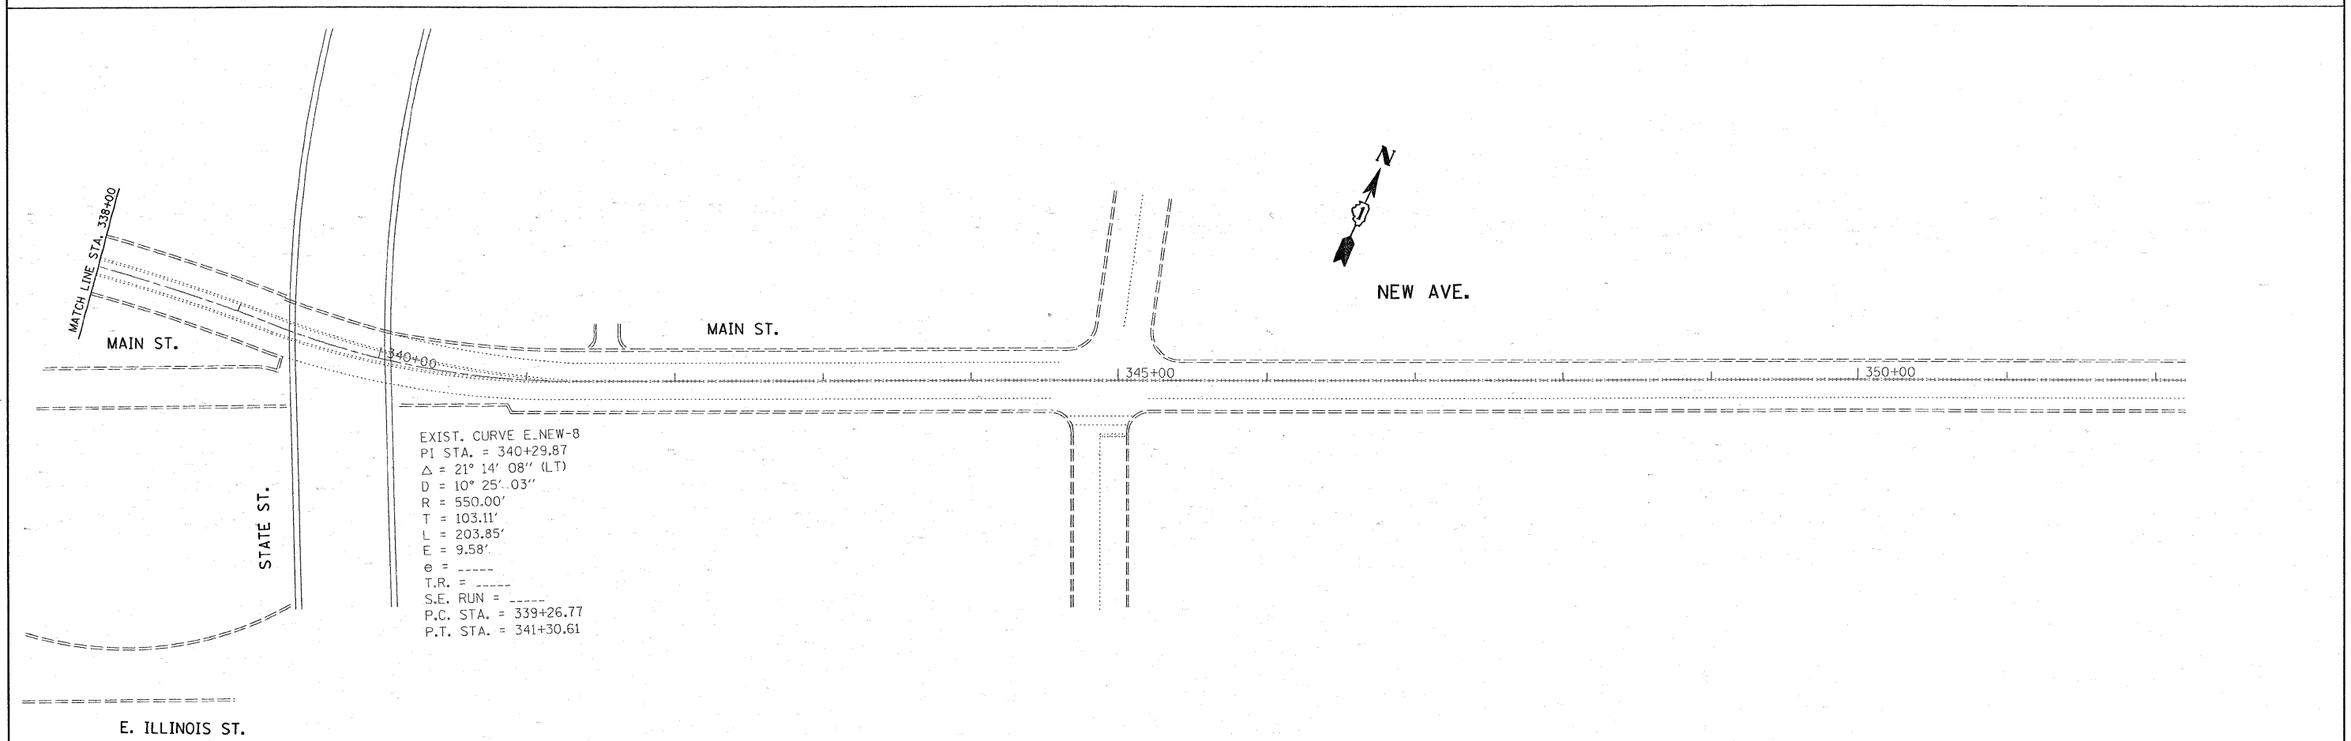

FILE NAME = c:\pw_work\PWIDOT\SMITHKL\d0127557\d107309-sht-plan.dgn	USER NAME = smithkl	DESIGNED -	REVISED -	STATE OF ILLINOIS DEPARTMENT OF TRANSPORTATION	NEW AVE. (ARCHER AVE. TO LOCKPORT ST.) ROADWAY AND PAVEMENT MARKING PLAN	F.A. RTE.	SECTION	COUNTY	TOTAL SHEETS	SHEET NO.
	PLOT SCALE = 50.0000 ' / IN.	DRAWN -	REVISED -			0361	95(1&2) RS-1	COOK & WILL	29	16
	PLOT DATE = 4/3/2009	CHECKED -	REVISED -					CONTRACT NO. 60F47		
		DATE -	REVISED -		SCALE: SHEET NO. OF SHEETS STA. TO STA.		ILLINOIS FED. AID PROJECT			