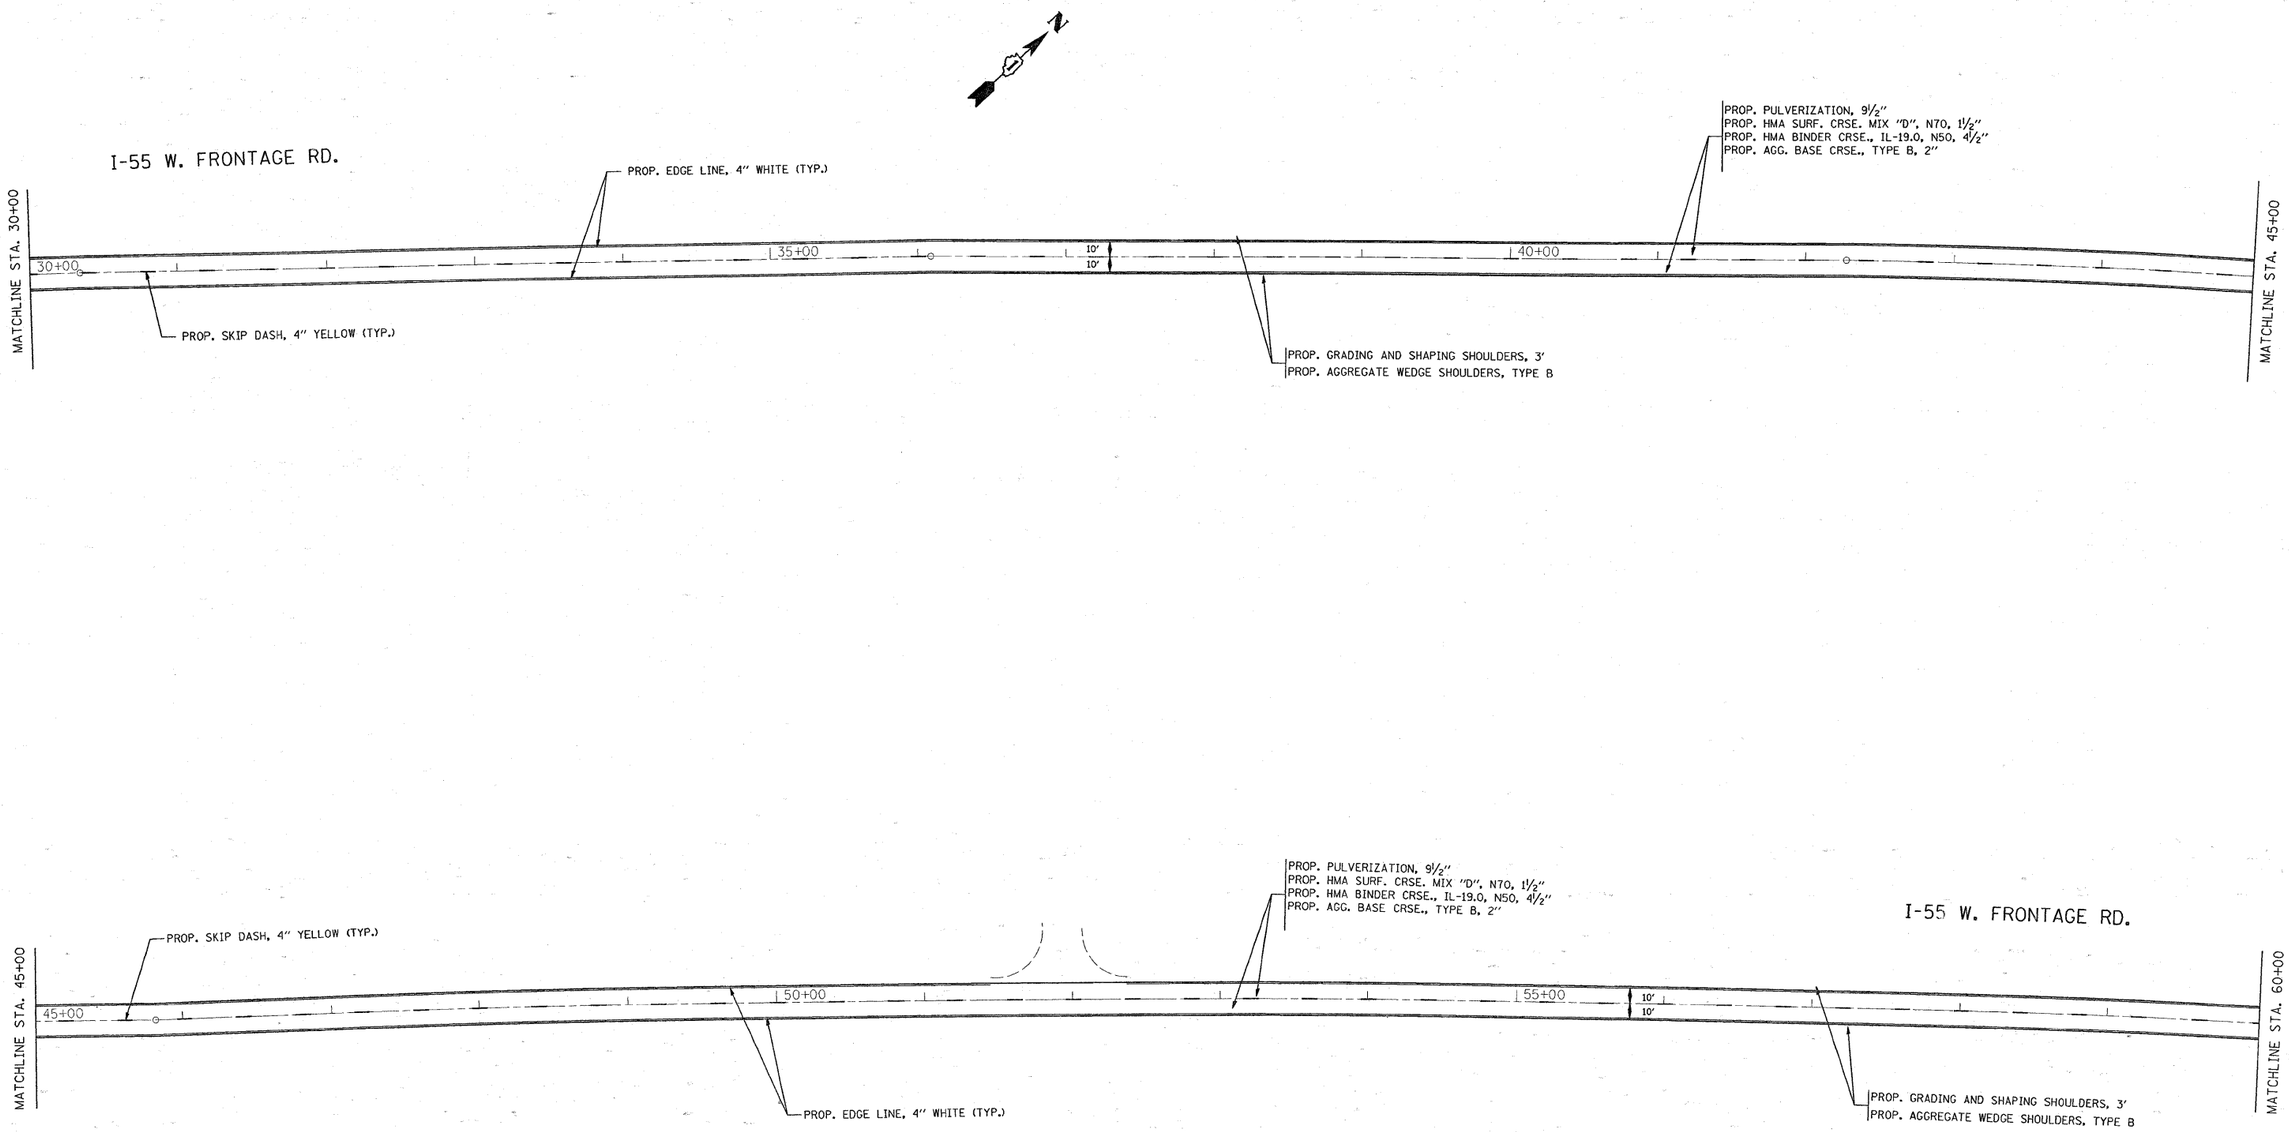

FILE NAME = c:\pw_work\pwidot\aqueelff\d0137399\D155109-sht-plan.dgn	USER NAME = aqueelff	DESIGNED -	REVISED -	STATE OF ILLINOIS DEPARTMENT OF TRANSPORTATION	PROPOSED ROADWAY PLAN I-55 W. FRONTAGE RD.	F.A.I. RTE.	SECTION	COUNTY	TOTAL SHEETS	SHEET NO.
		DRAWN -	REVISED -			55	90 R-RS-2	WILL	13	6
	PLOT SCALE = 50.0000 ' / IN.	CHECKED -	REVISED -					CONTRACT NO. 60G95		
	PLOT DATE = 4/14/2009	DATE -	REVISED -		SCALE: 1"= 50' / SHEET NO. 2 OF 3 SHEETS / STA. / TO STA.			ILLINOIS FED. AID PROJECT		