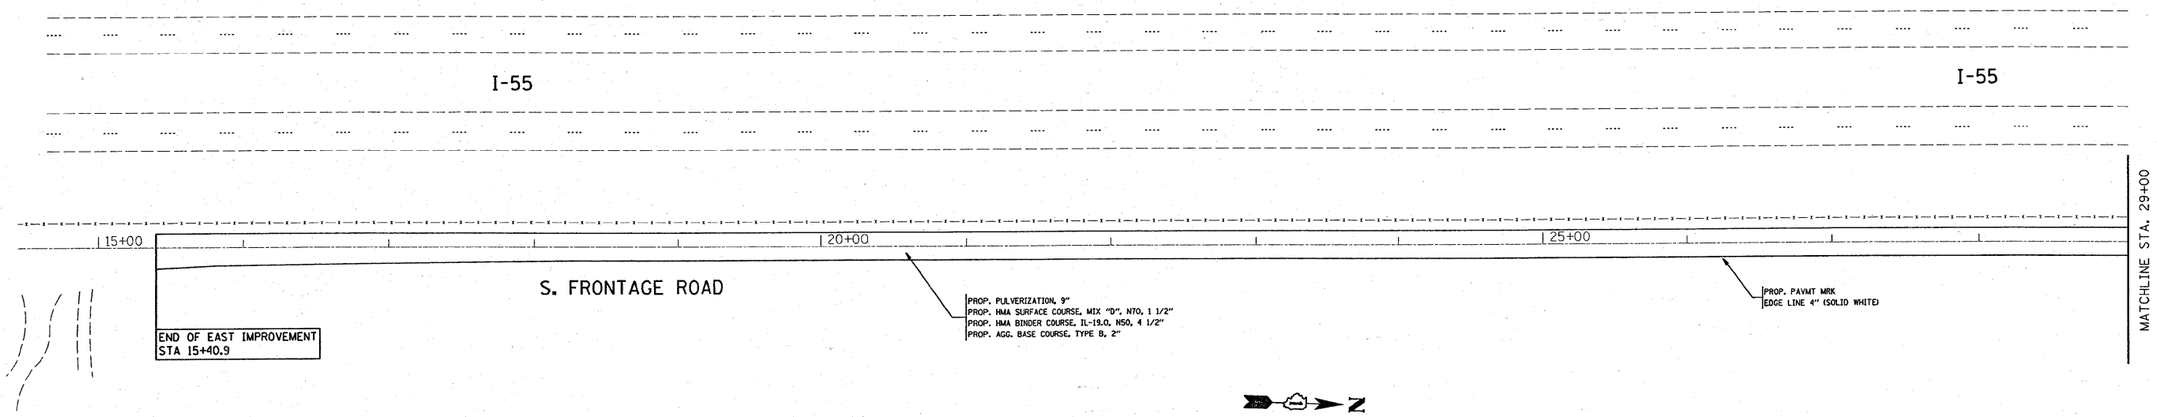

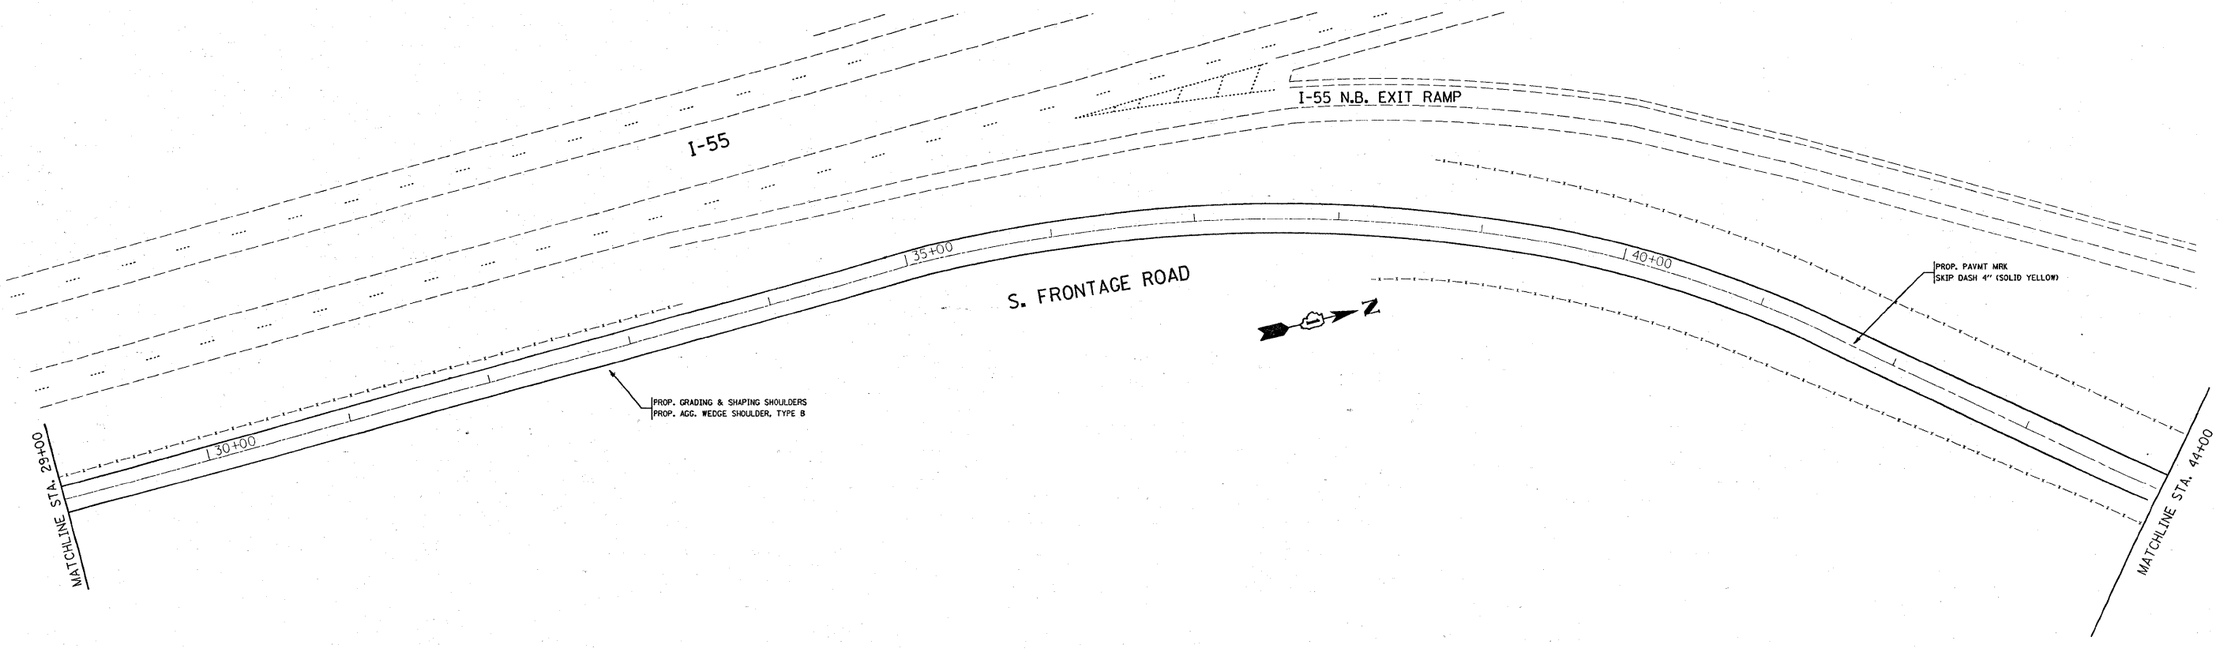

FILE NAME = c:\pw_work\PWIDOT\MOSSSE\d0136450\D155309-sht-plan.dgn	USER NAME = mossse	DESIGNED -	REVISED -	STATE OF ILLINOIS DEPARTMENT OF TRANSPORTATION	I-55 FRONTAGE RD. (E. FRONTAGE RD.) BLUF RD. TO DEAD END	F.A.U. RTE.	SECTION	COUNTY	TOTAL SHEETS	SHEET NO.
		DRAWN -	REVISED -			0388	99-2AC-3RS-3	WILL	12	7
	PLOT SCALE = 50.2430 ' / IN.	CHECKED -	REVISED -					CONTRACT NO. 60G97		
	PLOT DATE = 4/16/2009	DATE -	REVISED -		SCALE: SHEET NO. OF SHEETS STA. 14+43 TO STA. 29+00		ILLINOIS	FED. AID PROJECT		