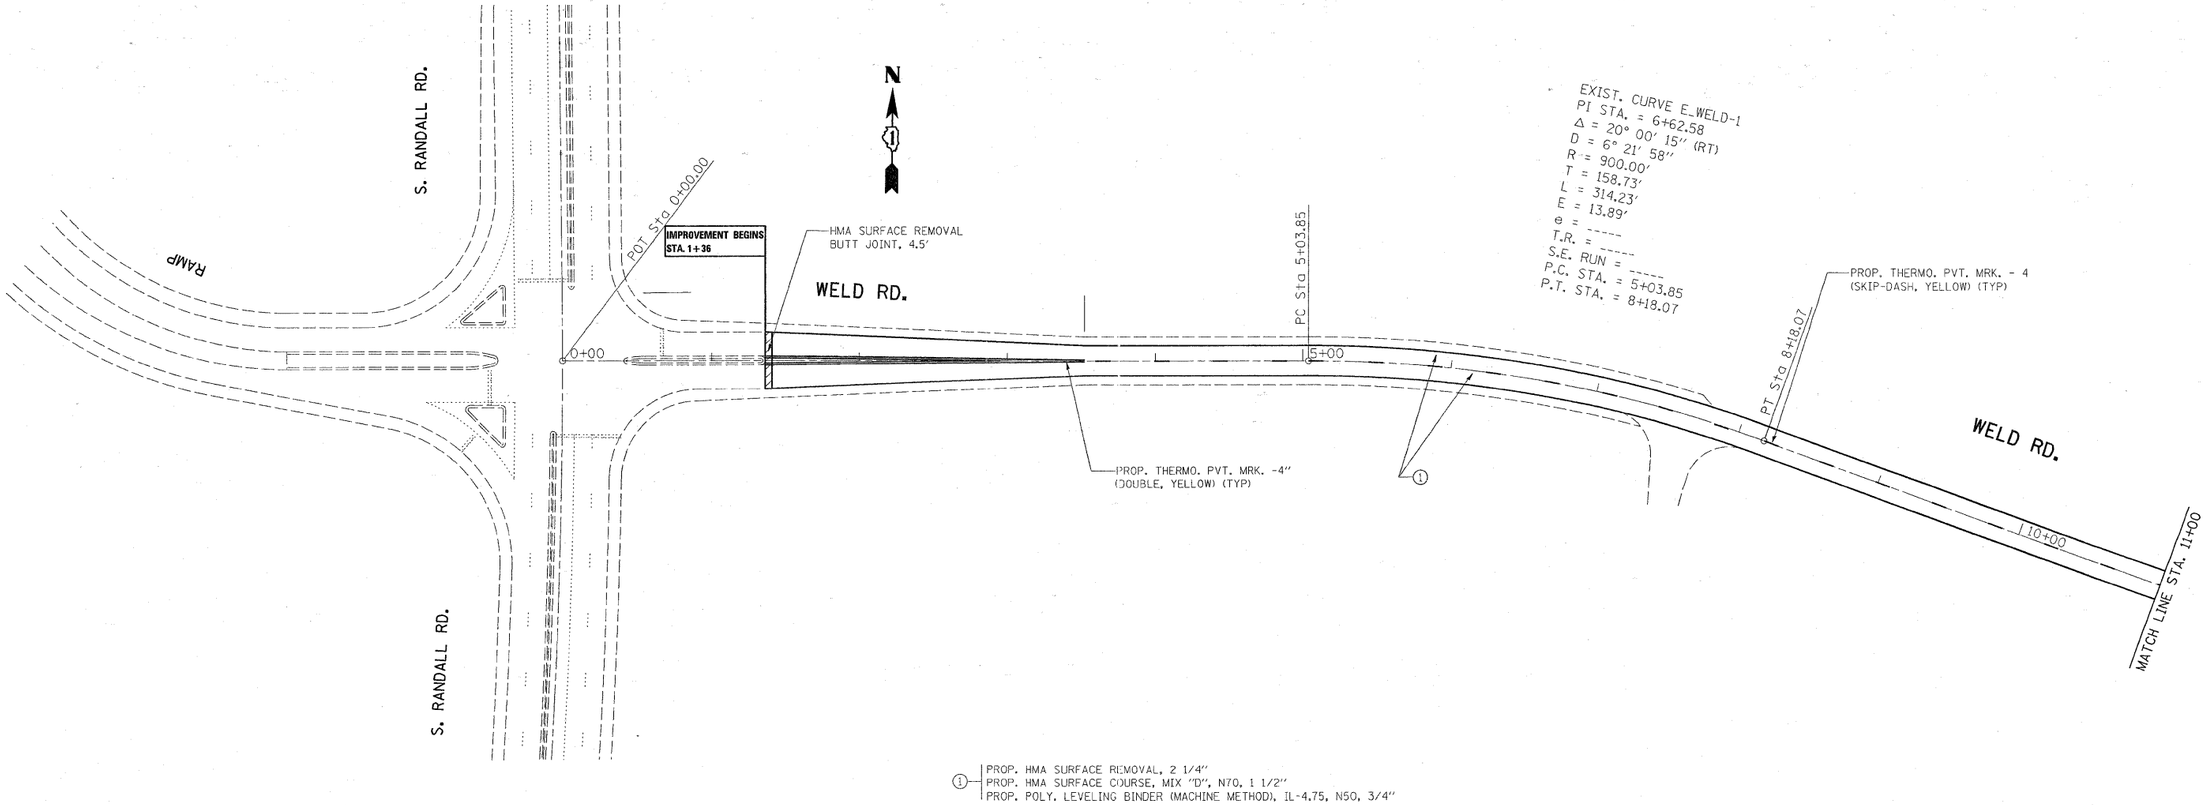

FILE NAME = c:\pw_work\pwidot\estimablek\d0137730\D156809-sht-plan.dgn	USER NAME = estimablek	DESIGNED -	REVISED -
		DRAWN -	REVISED -
	PLOT SCALE = 50.0000 ' / IN.	CHECKED -	REVISED -
	PLOT DATE = 4/20/2009	DATE -	REVISED -

STATE OF ILLINOIS
DEPARTMENT OF TRANSPORTATION

WELD RD. (RANDALL RD. TO MCLEAN BLVD)
ROADWAY AND PAVEMENT MARKING PLAN

SCALE: | SHEET NO. OF SHEETS | STA. TO STA.

F.A.P. RTE.	SECTION	COUNTY	TOTAL SHEETS	SHEET NO.
345	8R-1AC-RS	KANE	17	5
		CONTRACT NO. 60H12		
FED. ROAD DIST. NO.	ILLINOIS	FED. AID PROJECT		